Plat Book UU, Page 91

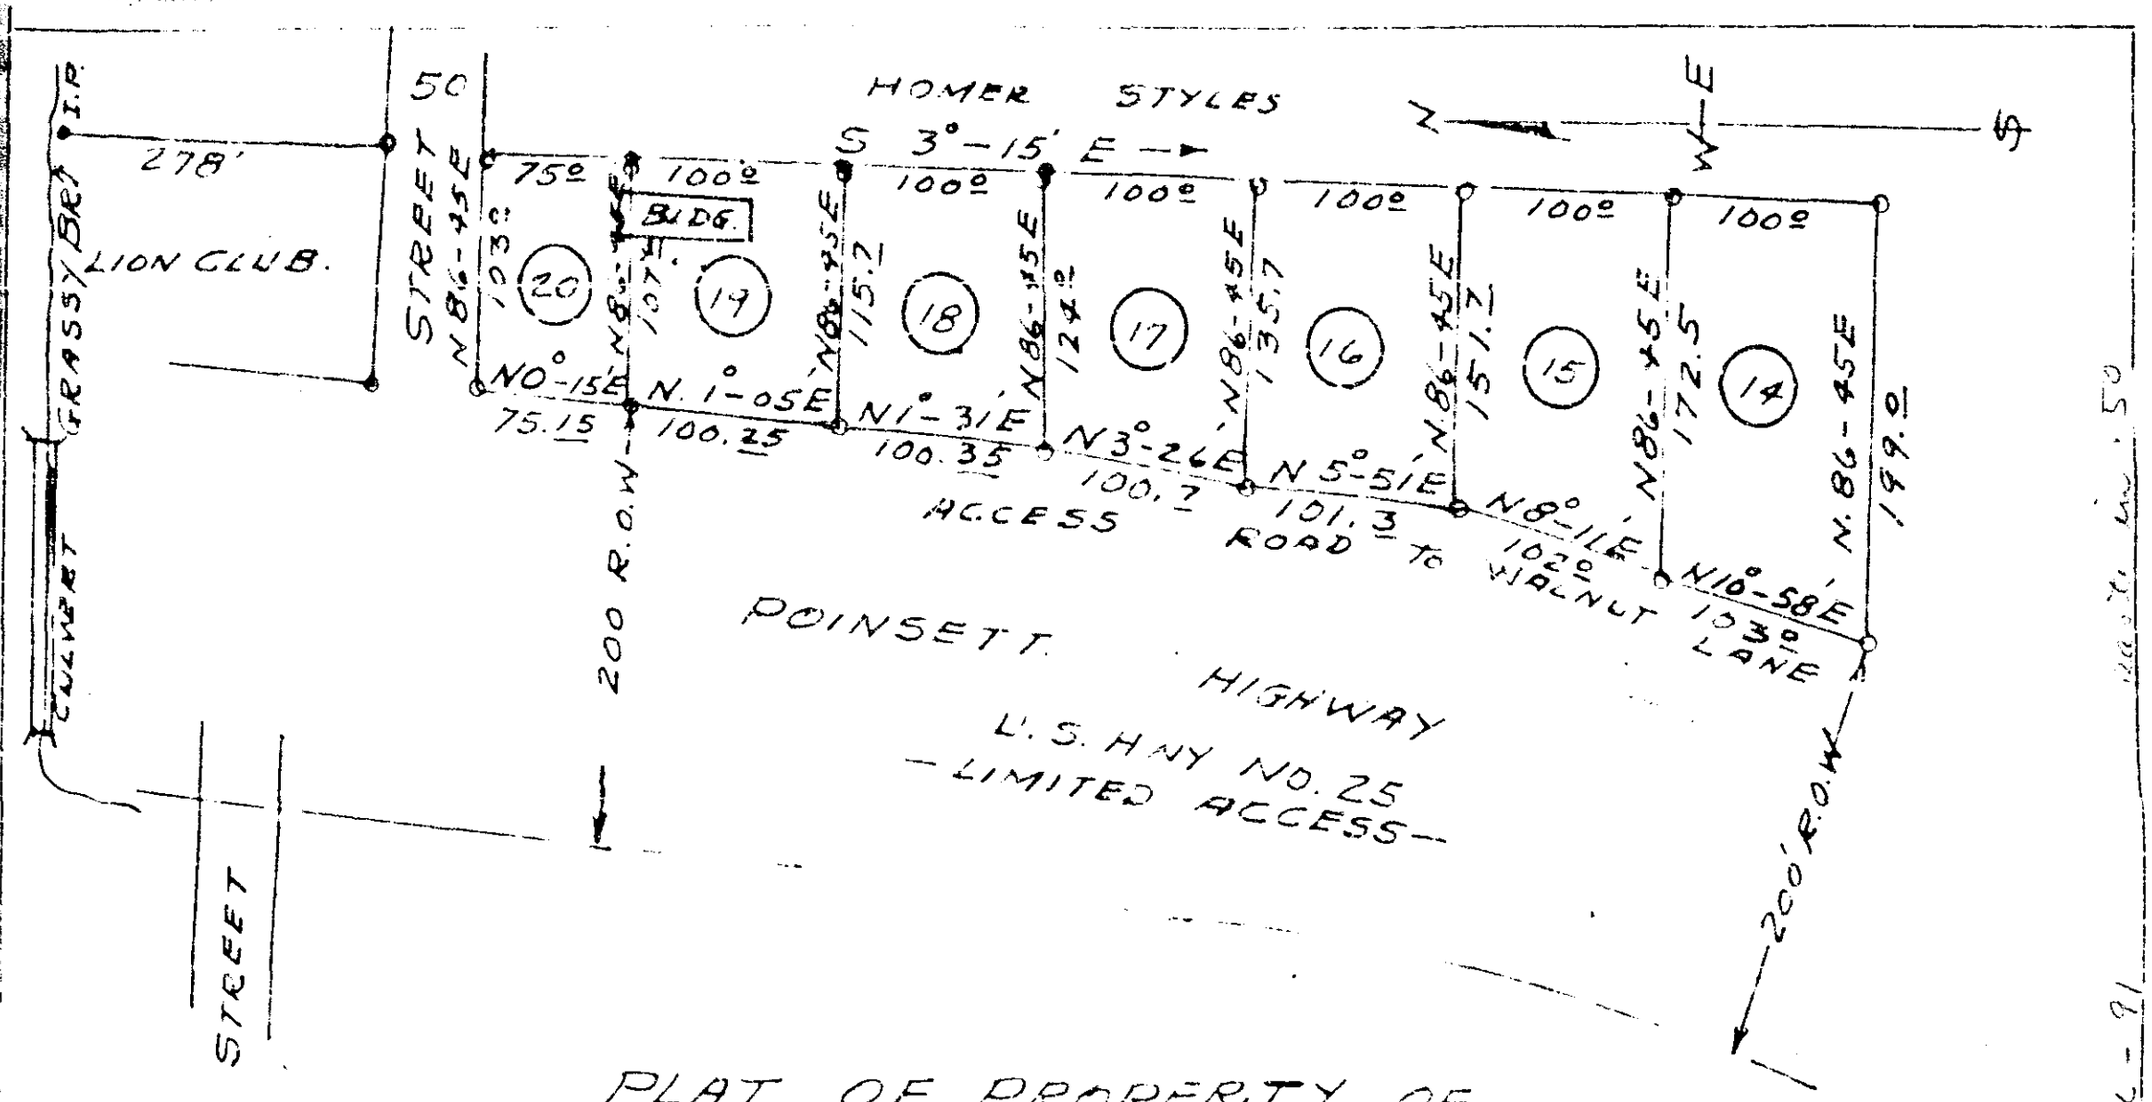

PLAT OF PROPERTY OF

ROY STYLES

TRAVELERS REST, S.C.
BATES TWP. GREENVILLE CO.
SOUTH CAROLINA

SEPT. 30, 1960

SEE PLAT BY PICKELL & PICKELL Sept. 1950.
R.M.C. PLAT BOOK "Y" Page 63

SCALE 1"=100' IRON PINS AT CORNERS. NO. ENCROACHMENTS ON LOTS.
Terry T. Dill

SURVEY BY
Terry T. Dill
Reg C.E & L.S. No 104.

OCT 7 1960
9451

UU-91

Filed This 7 day of Oct 1960
And Recorded in Vol UU Page 91 of
Register Mesne Conveyance Greenville County, S.C.