Plat Book UU, Page 119 A

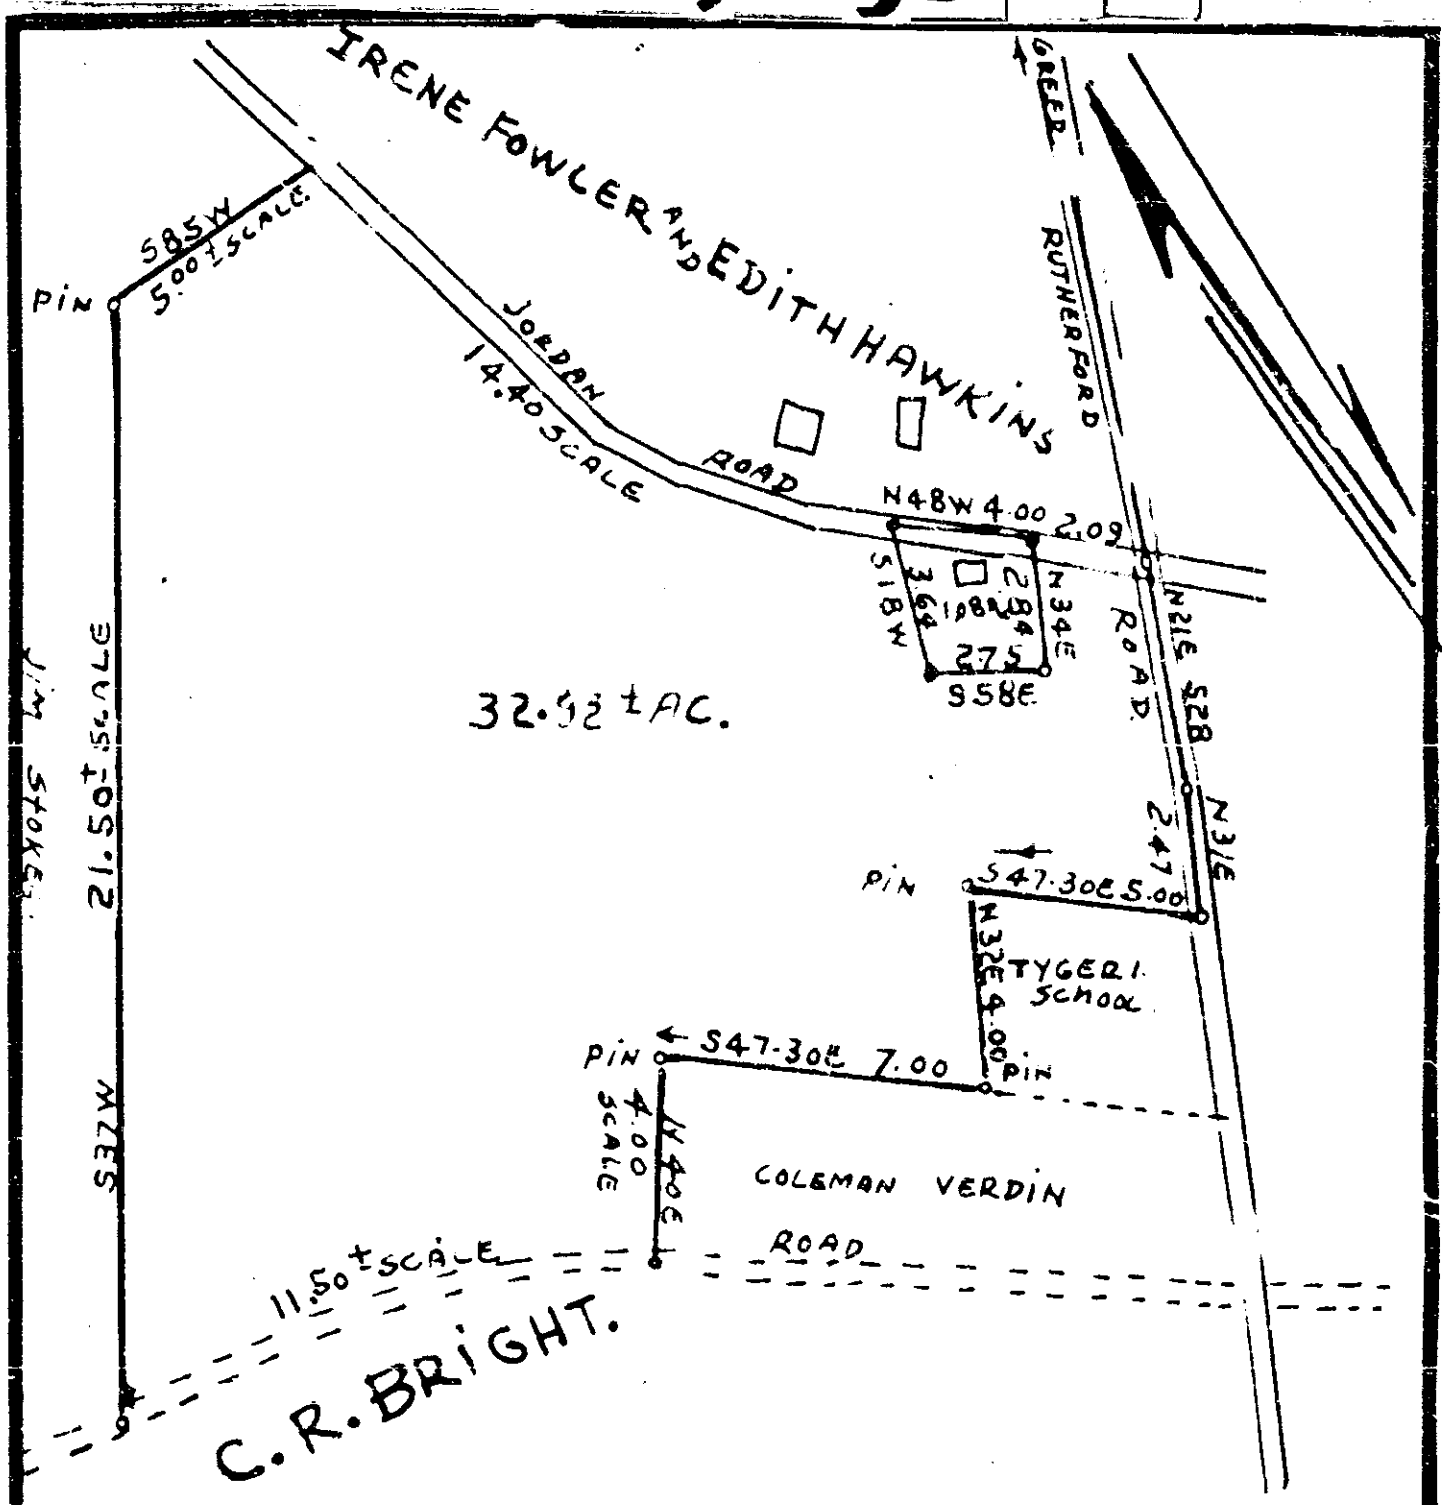

FILED
GREENVILLE CO. S.C.
OCT 31 4 37 PM 1960
GEORGE ... SMITH
R.M.C.

OCT 31 1960
11600

PROPERTY OF
W.C. BRIGHT

HIGHLAND TOWNSHIP. GREENVILLE. CO.
U.U. - 119 SOUTH. CAROLINA.

SCALE: 1" = 4.00 CHAINS. OCT. 14. 1933

PLATTED FROM
SURVEYED BY W.P. MORROW, SURVEYOR FEB. 4, 1926.
REPLATTED BY H.S. BROCKMAN SURVEYOR OCT. 14, 1933

H. S. BROCKMAN, SURVEYOR
GREER, S.C.

REPLATTE AS SHOWN 10-26-1960 J.Q. BRUCE REG. SUR.,
S.C. NO. 667.

Filed This 31 day of Oct. 19 60
and Recorded in Vol. UU Page 119 at ... M
Register Mesne Conveyance Greenville County, S. C.