21760

MAR 5 1962

FILED
GREENVILLE CO. S.C.

MAR 5 2 11 PM 1962

OLLIE FARNSWORTH
R.M.C.

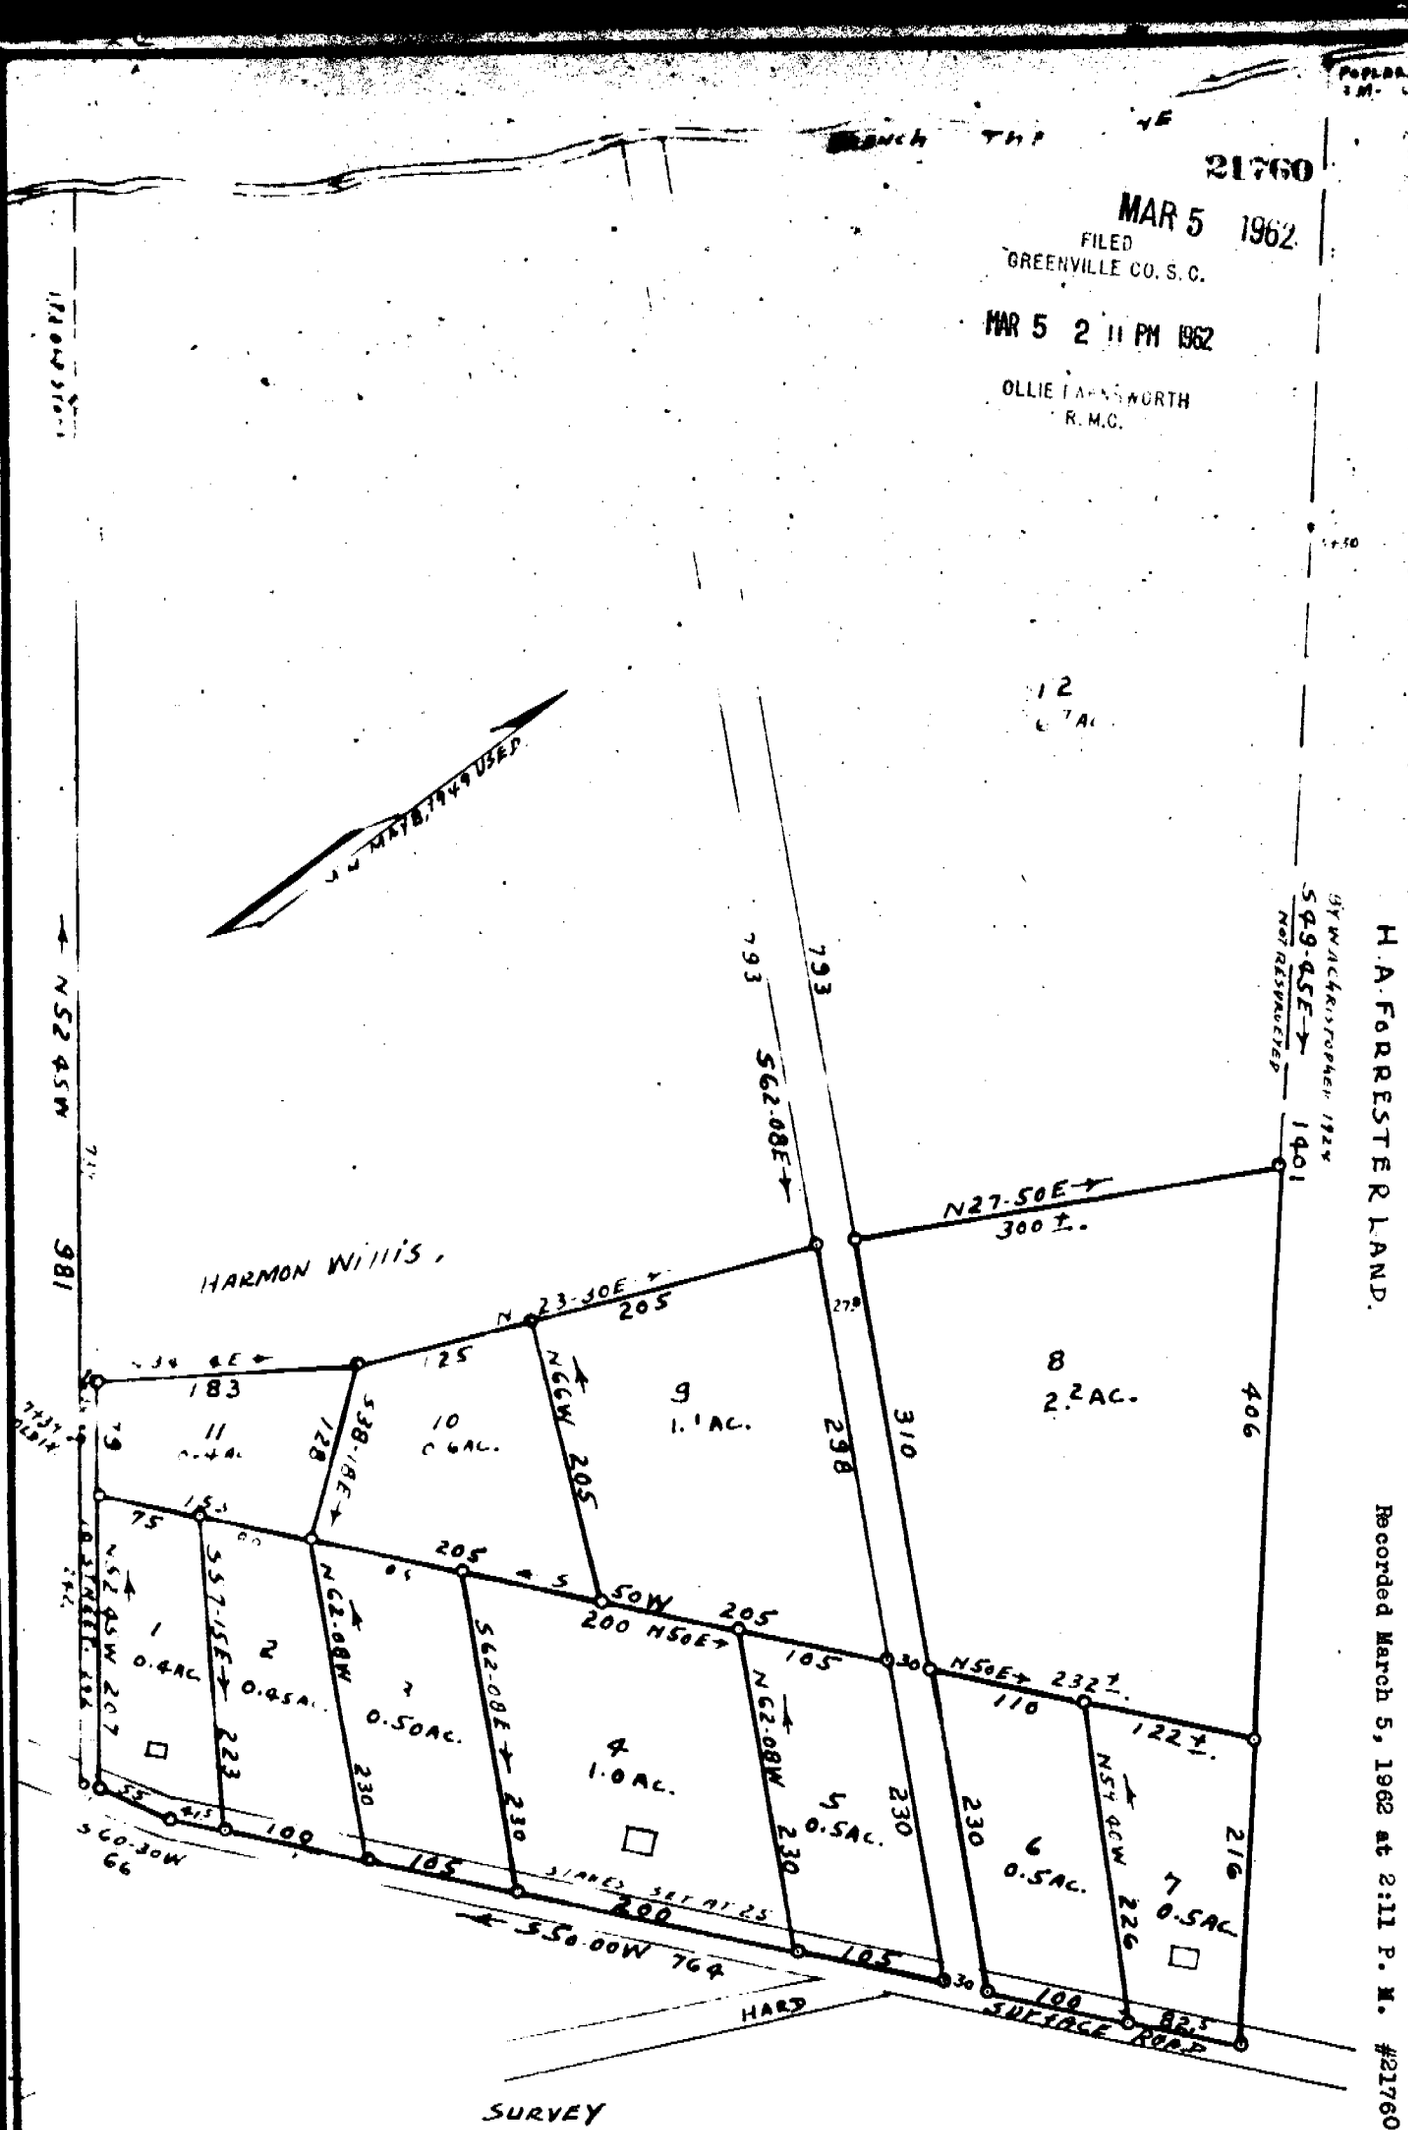

Recorded March 5, 1962 at 2:11 P. M. #21760

SURVEY

LOTS 1, 2, 9, 10, & 11 BELONGS TO J. A. BENNEFIELD

LOTS 3, 4, + 5 BELONGS TO ALMA BENNEFIELD (WIFE)

LOTS 6, 7, 8, + 12, BELONGS TO J. D. REECE.

GREENVILLE CO. S.C. 2 MI. N.W. OF ONEAL.

MAY 8, 1949. - 1" = 100 FT. J. Q. BRUCE, REG. SURVEYOR.

FOR SALE BY HUGHES AUCTION CO. GREER, S.C.

FOR REF. SEE PLAT BOOK 239-411; ALSO PLAT BY W.A. CHRISTOPHER, 10-8-1924.

BEING PART OF LOT 3, A.R. ROE. LAND; ALSO PART OF LOT 4, C. GOODLET.