See Deed Book 238 page 41
See Plat for Clark Johnson by
H.S. Brockman - 3-1-1941

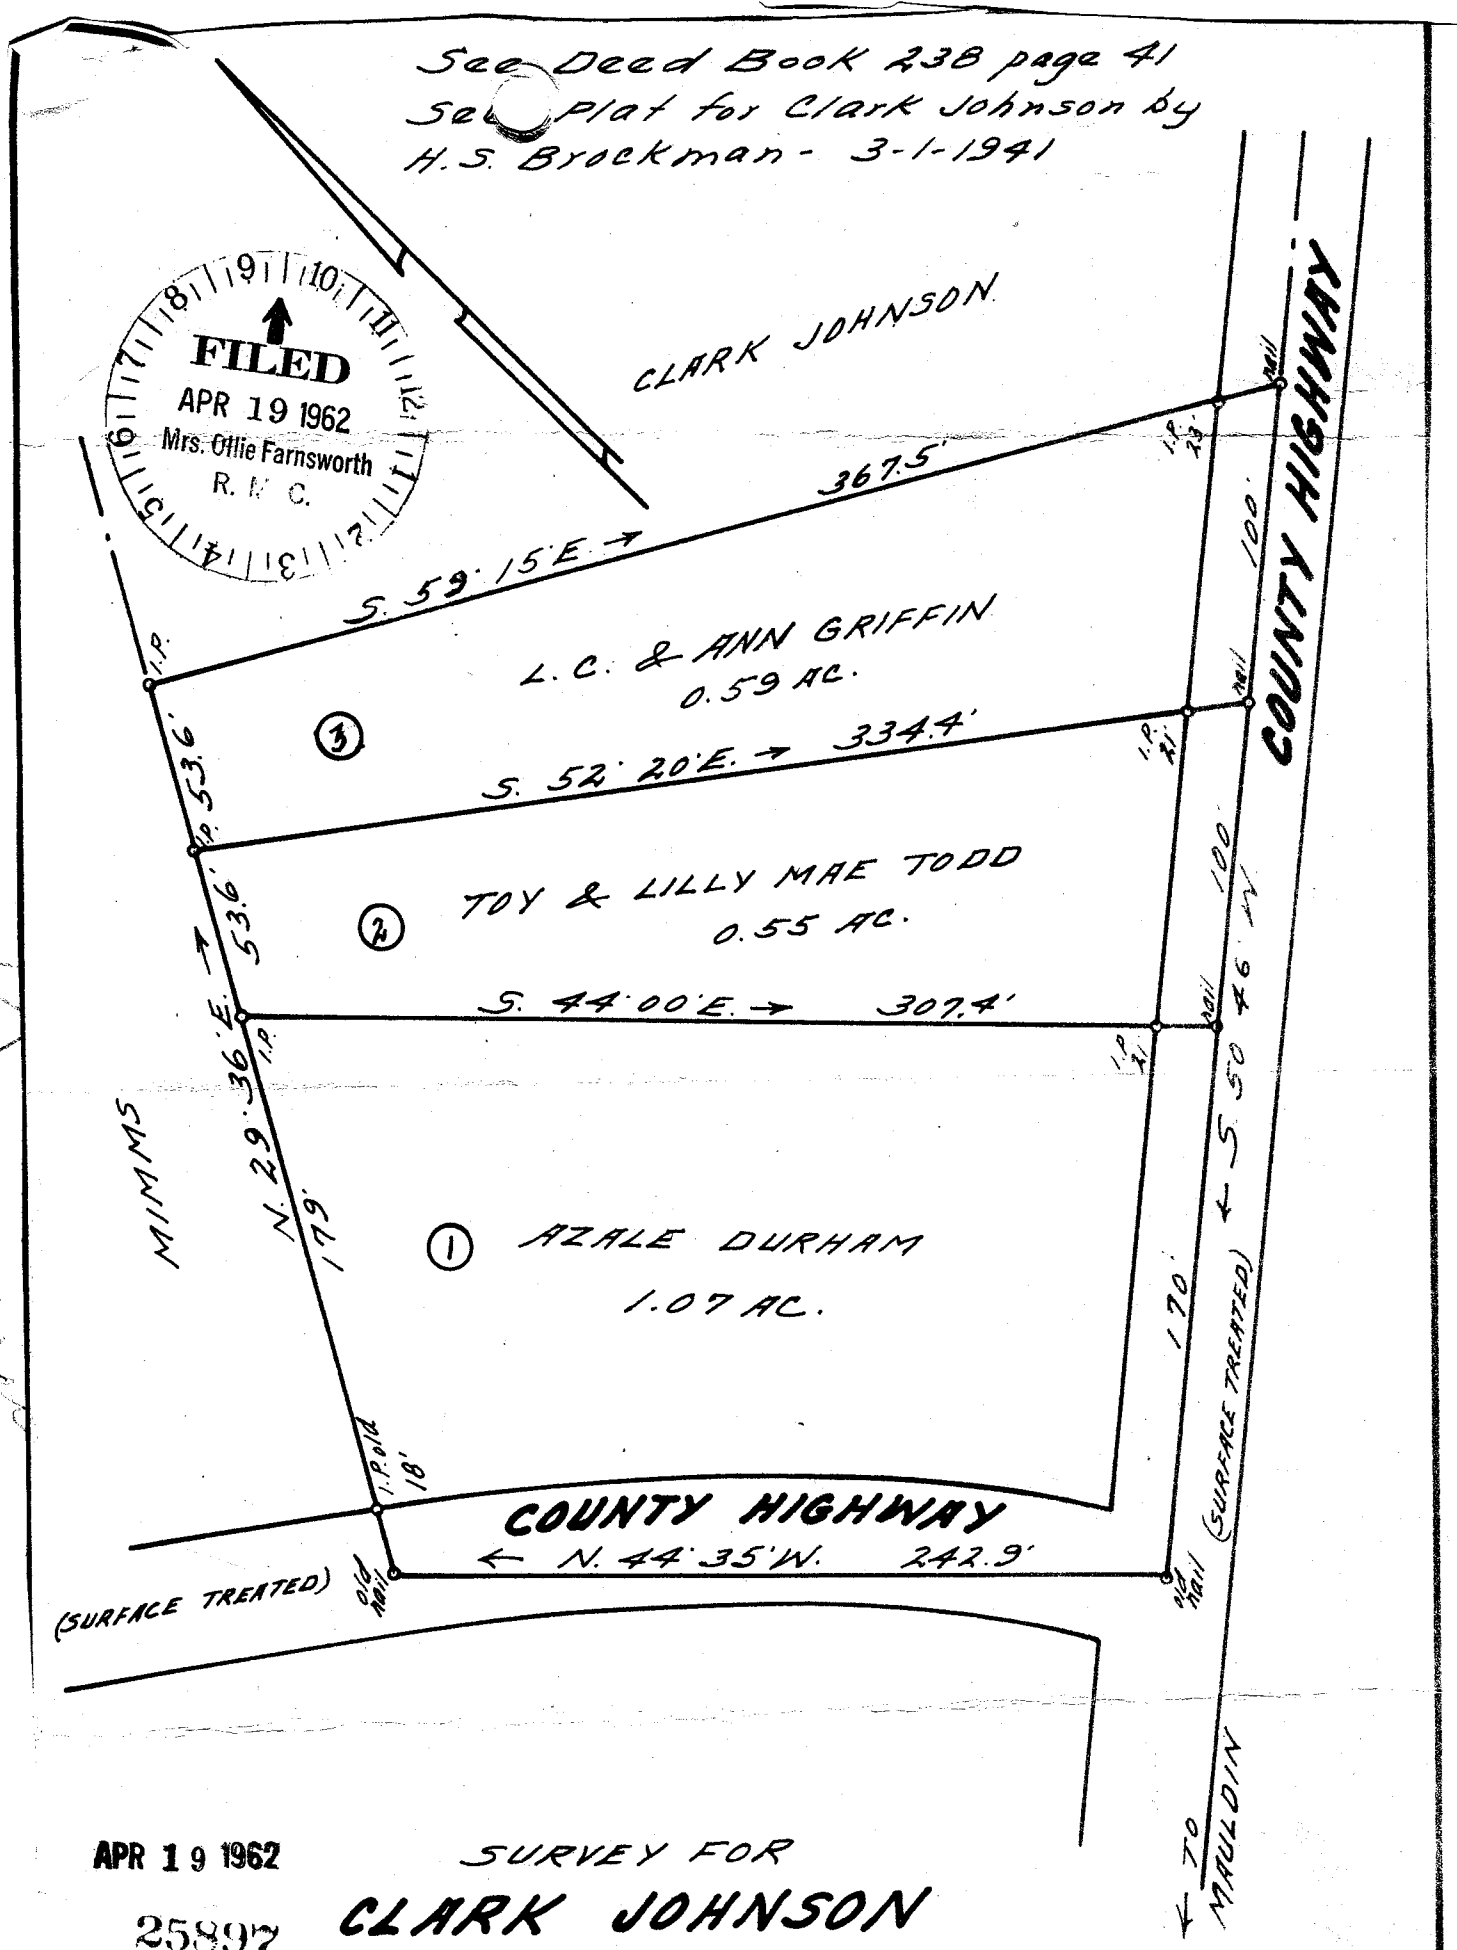

APR 19 1962

25897

SURVEY FOR

CLARK JOHNSON

3 MI. NORTHWEST OF

PELHAM

GREENVILLE CO. - S.C.

Scale 1" = 60' - April 10 1962

W. N WILLIS - Engrs.

Spartanburg - S.C.

AAA - 59

paste in. 50

A.D.

25897 Filed This 19 day of April 1962
And Recorded in Vol. AAA Page 59 at 12 M.
Ollie Farnsworth
Register Mesne Conveyance Greenville County, S. C.

25188 Filed This 23 day of April 1962
And Recorded in Vol. AAA Page 59 at
Ollie Farnsworth
Register Mesne Conveyance Greenville County, S. C.