PLAT SHOWING RELOCATION OF PORTION OF ALTAMONT ROAD AS THE SAME AFFECTS THE PROPERTY OF ANN H. EASTLAND AND PROPERTY OF HARRY R. STEPHENSON JR. ANB WILLIAM K. STEPHENSON, PARIS MOUNTAIN, GREENVILLE, SOUTH CAROLINA.

DALTON & NEVES, ENGINEERS.
SEPTEMBER, 1962.

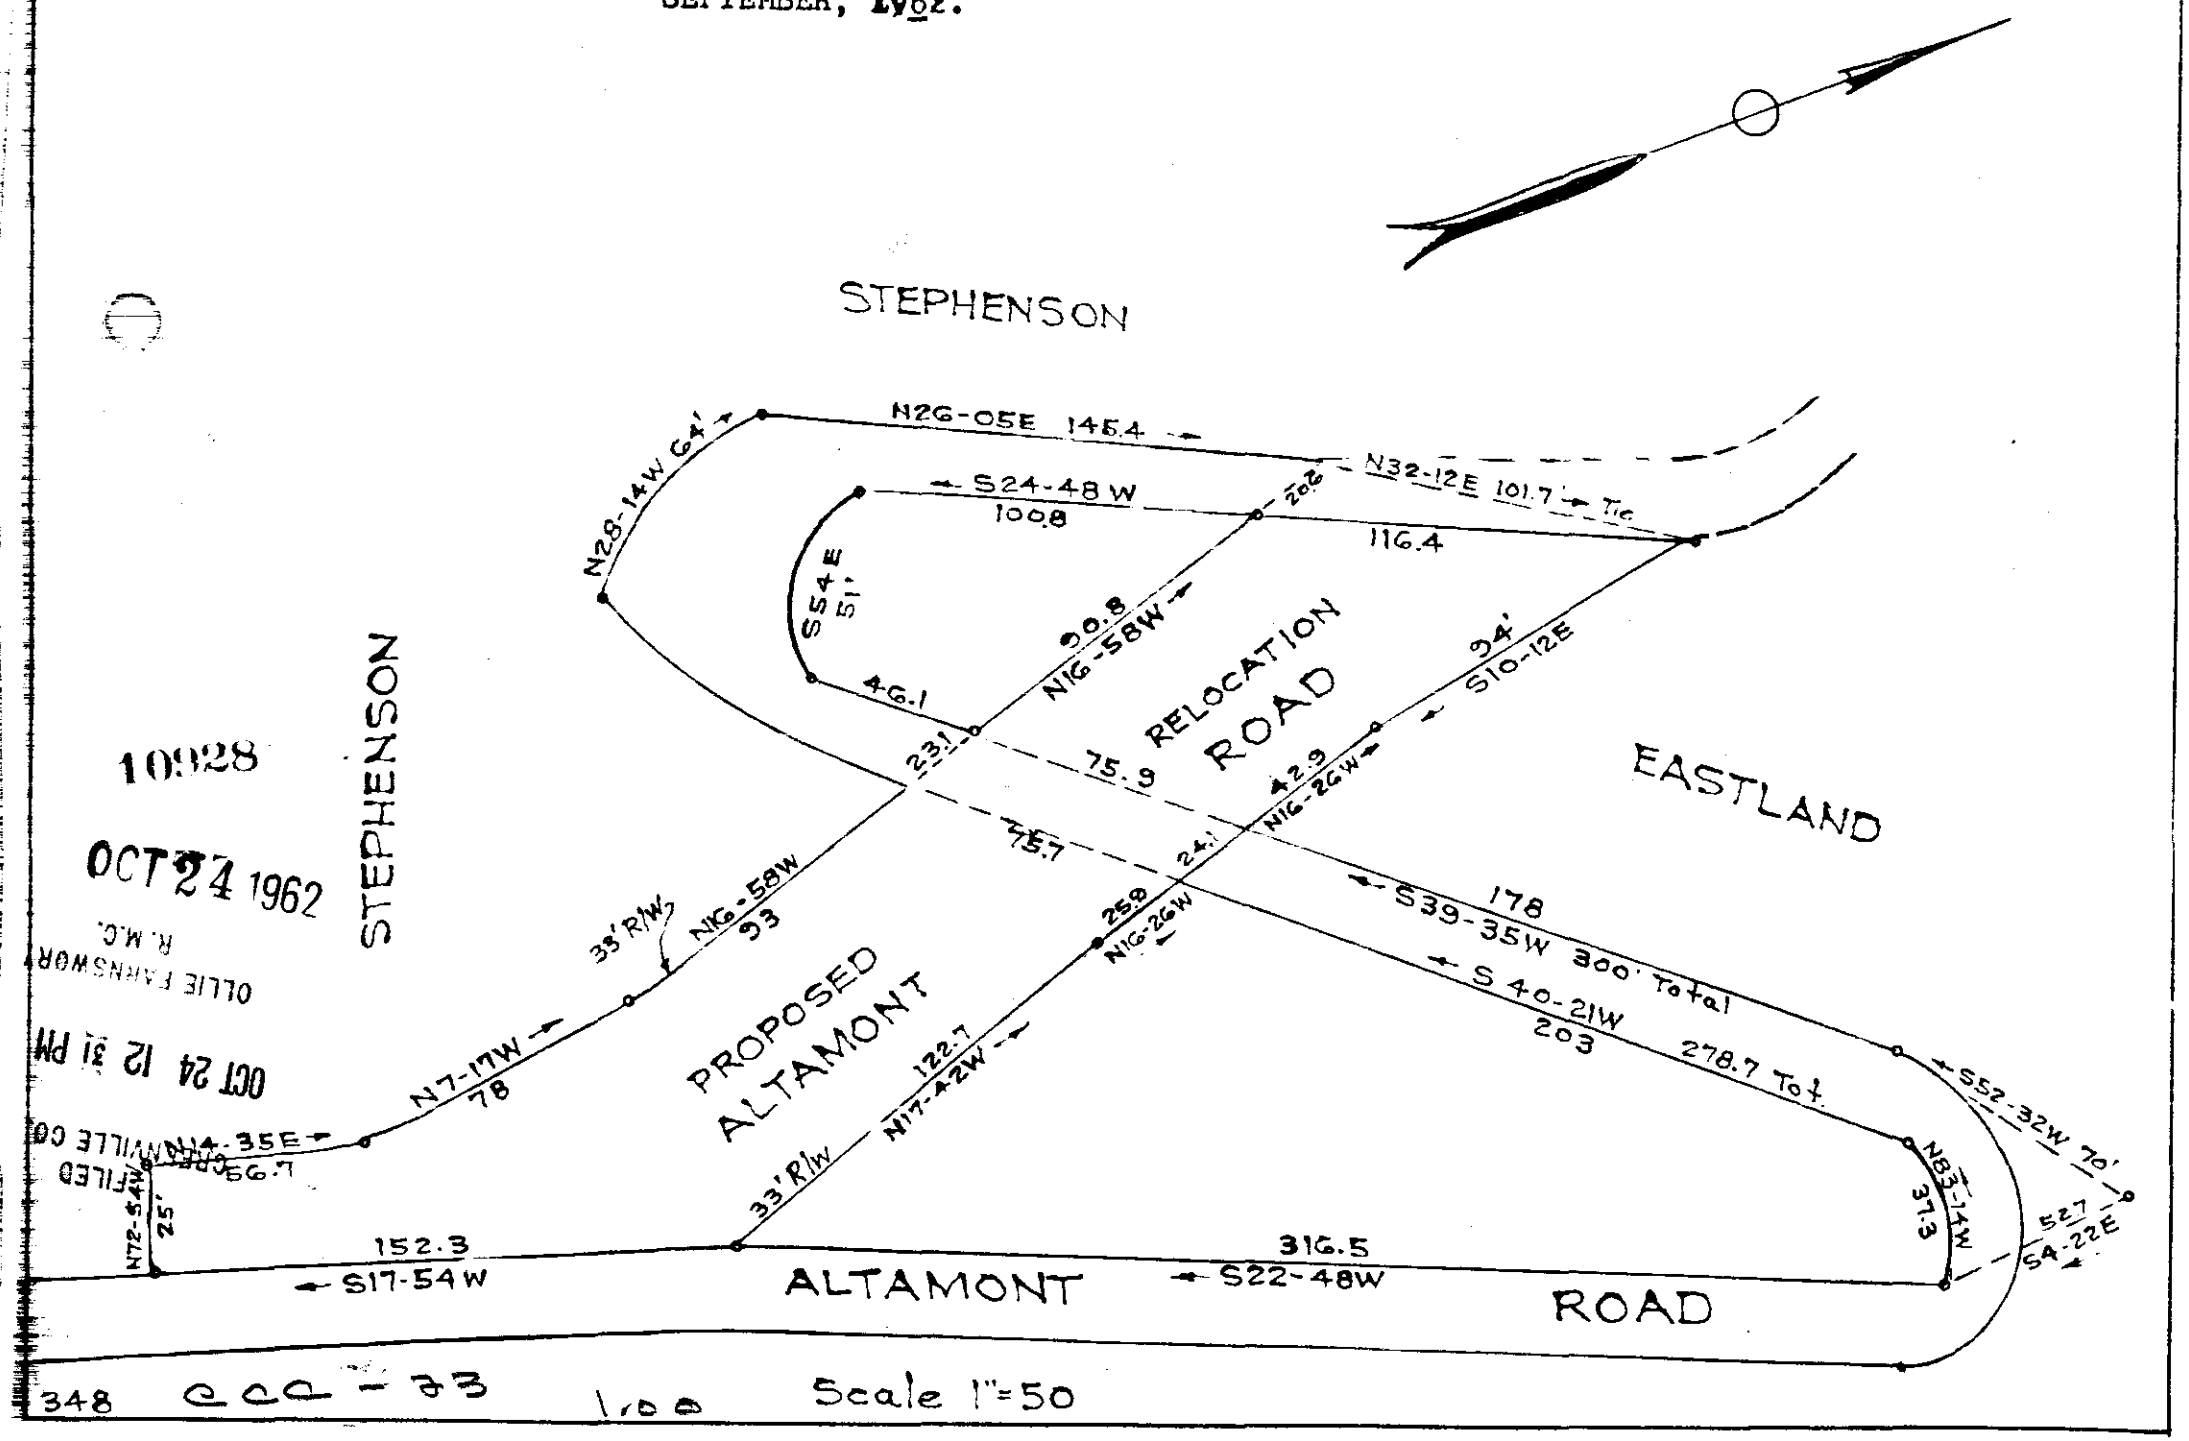

10928
OCT 24 1962
OLLIE FARNSWORTH
R.M.C.
OCT 24 12 31 PM
FILED
GREENVILLE CO.

10928 Filed This 24 day of Oct. 19 62
And Recorded in Book ccc Page 23 at M.
Register Mesne Conveyance Greenville County, S. C.