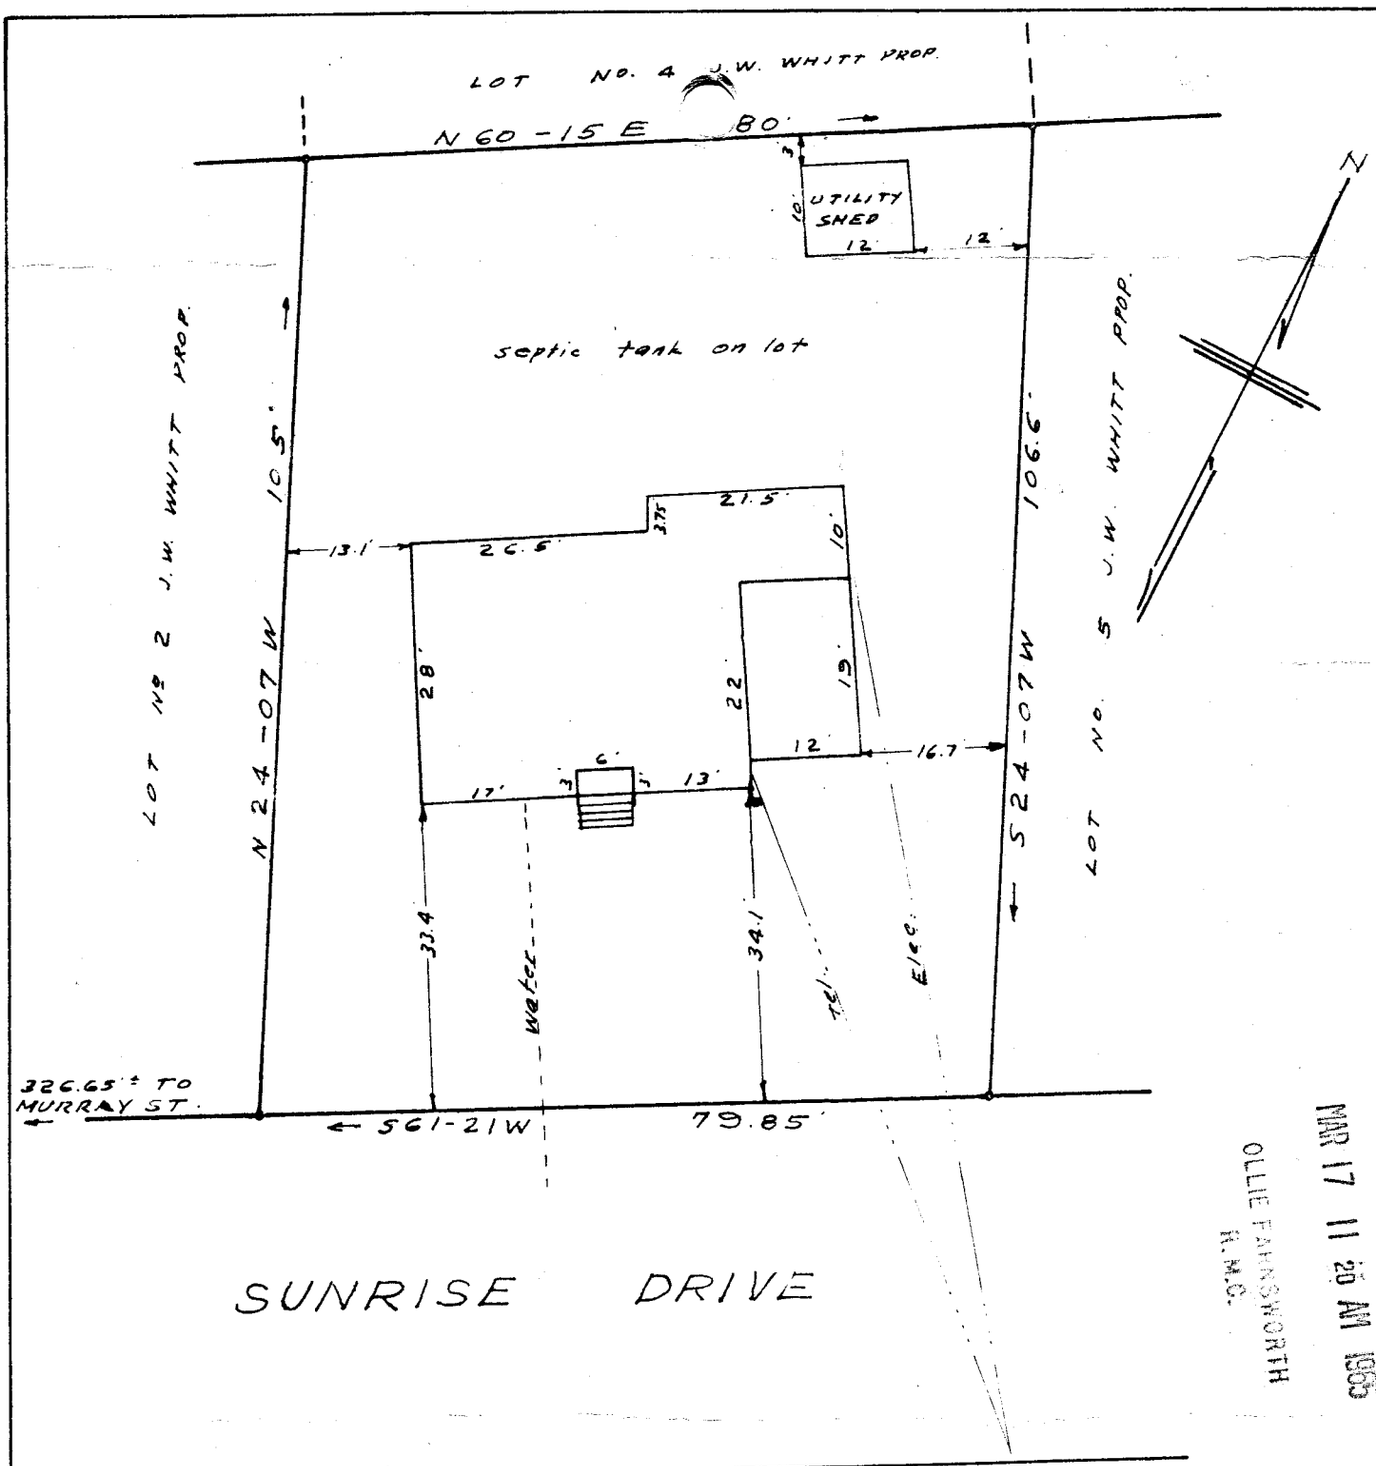

MAR 17 11 29 AM 1965
OLLIE FARNSWORTH
R.M.C.

PROPERTY OF
C. A. COOPER
MAULDIN S. C.
SCALE 1" = 20' OCT. 29, 1962

This is to certify that on the 29th day of October, 1962, I surveyed the above property, plat of which is filed in plat book CCC, page 29, and that the property lines, walls and buildings are as shown hereon; that the buildings located on said property do not encroach or project on adjacent streets or property; and that no adjacent buildings, walls or power lines encroach or project on said premises except as shown hereon.

MAR 17 1965

25823 ½

CCC-29

C. O. Riddle - Reg. L.S. #1347

25823½ Filed This 17 day of March 19 65
And Recorded in Vol. CCC Page 29 at 11:20 A M
Odell Farnsworth
Register Mesne Conveyance Greenville County, S. C.