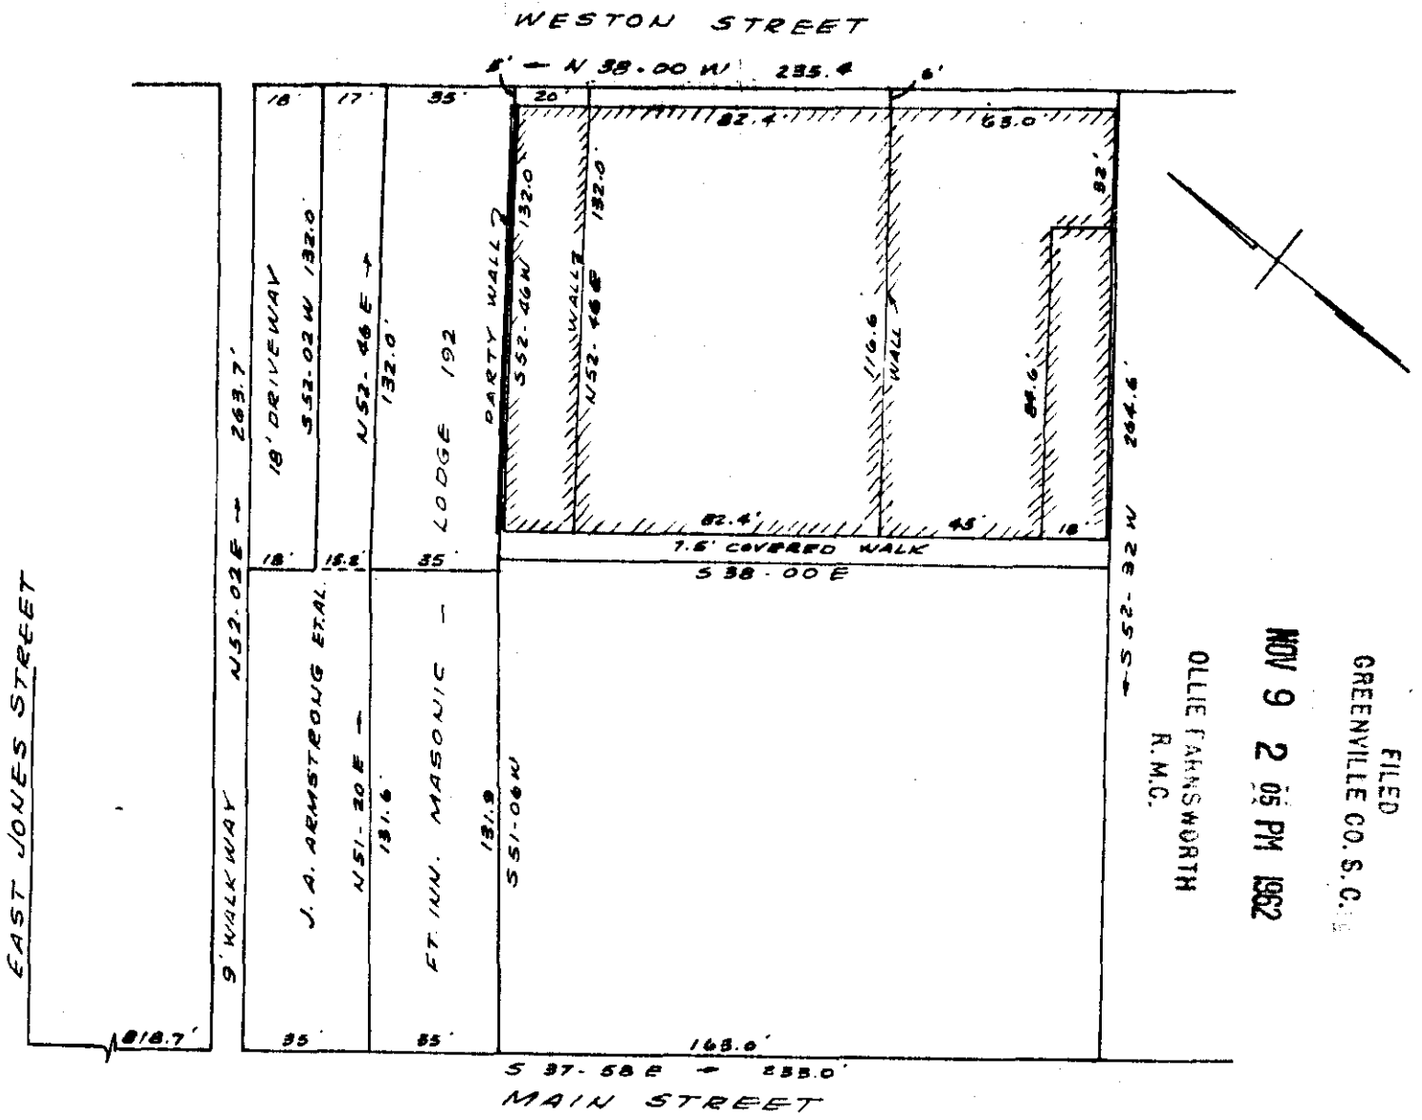

PROPERTY OF

BLAKE P. GARRETT, LOUISE Y. GARRETT, DAVID H. GARRETT, MARY LOU GARRETT, GEORGE P. WENCK, & ANNIE MAE W. WENCK

FOUNTAIN INN, S.C.

SCALE 1" = 50' NOV. 7, 1962

This is to certify that on the 7th day of November 1962, I surveyed the property shown on this plat, being known as property of Blake P. Garrett & Louise Y. Garrett, David H. Garrett & Mary Lou Garrett, George P. Wench & Annie Mae W. Wench, and recorded in the R.M.C. Office Greenville County, S.C. in plat book page ; and that the property lines, walls and buildings are as shown hereon, and that the buildings located on said lot do not encroach or project on adjacent street or property, and that no adjacent buildings or walls encroach or project on said premises, other than shown on this plat.

NOV 9 1962

12362

R. B. Bruce

R.B.Bruce R.L.S. # 1952.

CCC-45 CAROLINA ENGINEERING & SURVEYING CO.
GREENVILLE, S.C.

Paste in - 50¢

12362 Filed This 9 day of Nov. 1962

And Recorded in Vol. CCC Page 45 at ..... M

Bessie Farnsworth

Register Mesne Conveyance Greenville County, S. C.