204

4410 Filed Th 9th day Aug. 19 63
And Recorded in Vol CCC Page 204 at 4:22 P.M
Ollie Farnsworth
Register Mesne Co... Greenville County, S. C.

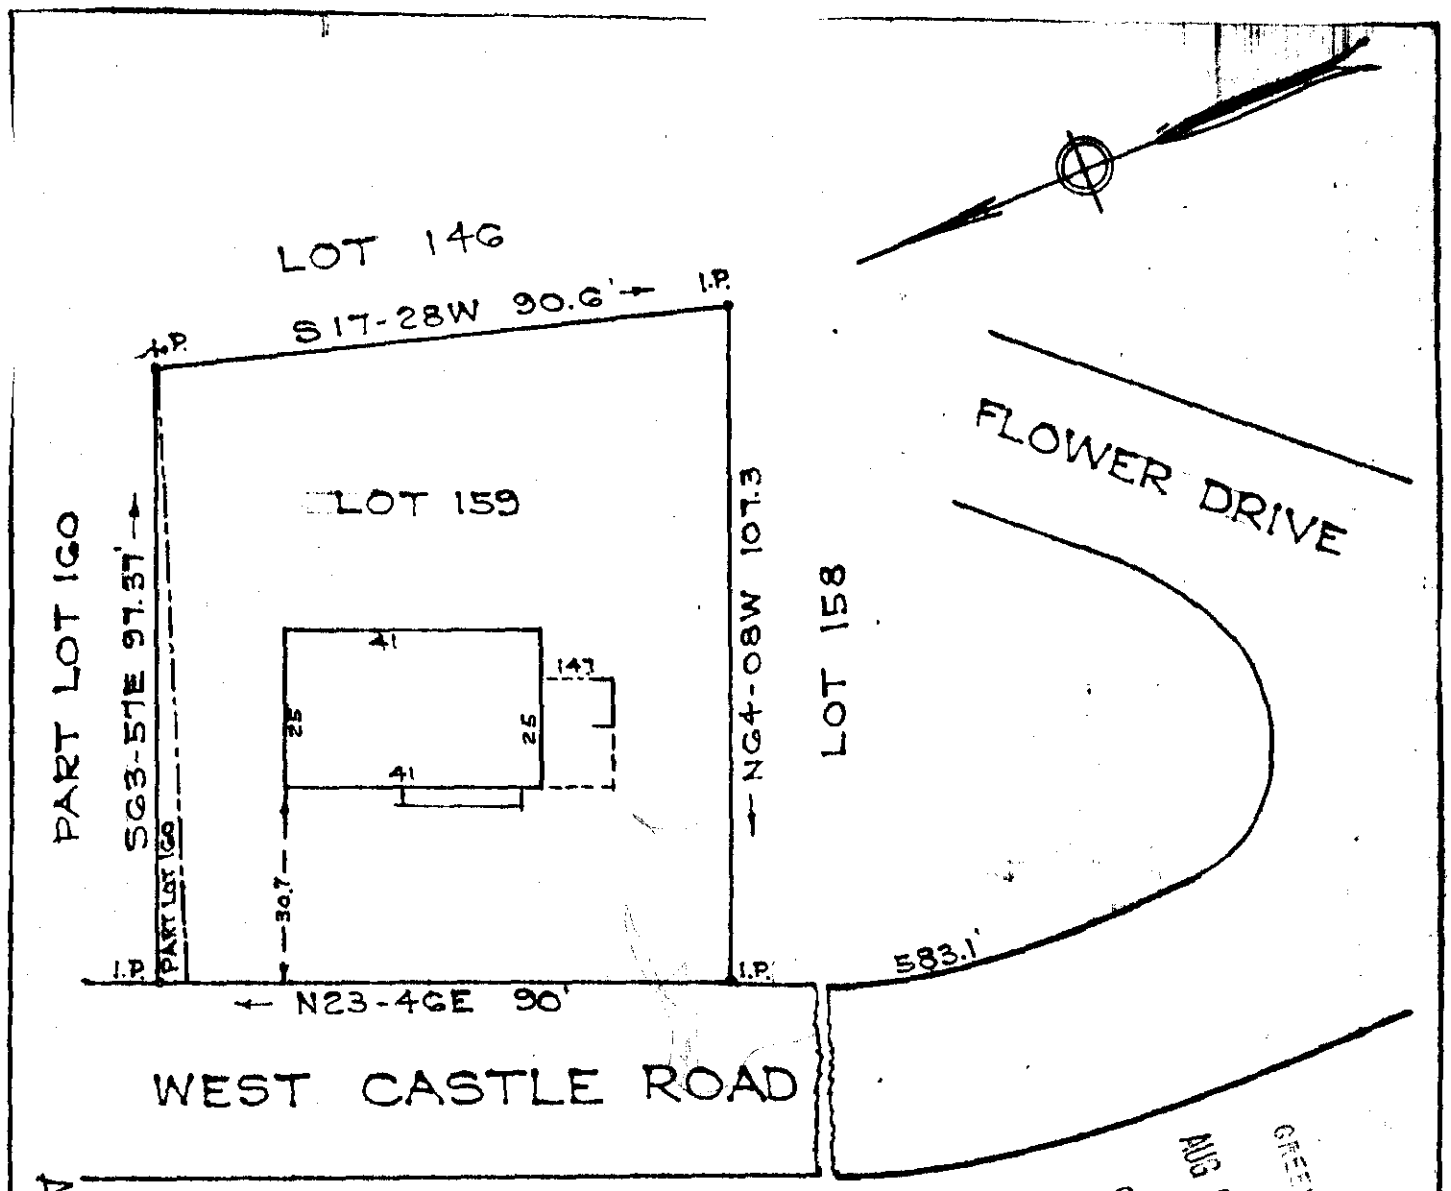

FILED
GREENVILLE CO. S.C.
AUG 9 4 22 PM 1963
OLLIE FARNSWORTH
R.M.C.

AUG 9 1963

1110

PROPERTY OF
AARON WILLIAMS
GREENVILLE CO. S.C.

Scale 1"=30' July 1963

This is to certify that on the 31st day of July, 1963, I surveyed the property shown on this plat; being known as Lot 159 and part of Lot 160 on plat of Pine Hill Village Recorded in Plat Book QQ page 168, Office of R. M. C. Greenville Co., S. C.; and that the property lines, walls and buildings are as shown hereon; that the buildings located on said lot do not encroach or project on adjacent streets or property; and that no adjacent buildings or walls encroach or project on said premises.

R. W. Dalton

DALTON & NEVES, ENGINEERS.

319 CCC-204 504