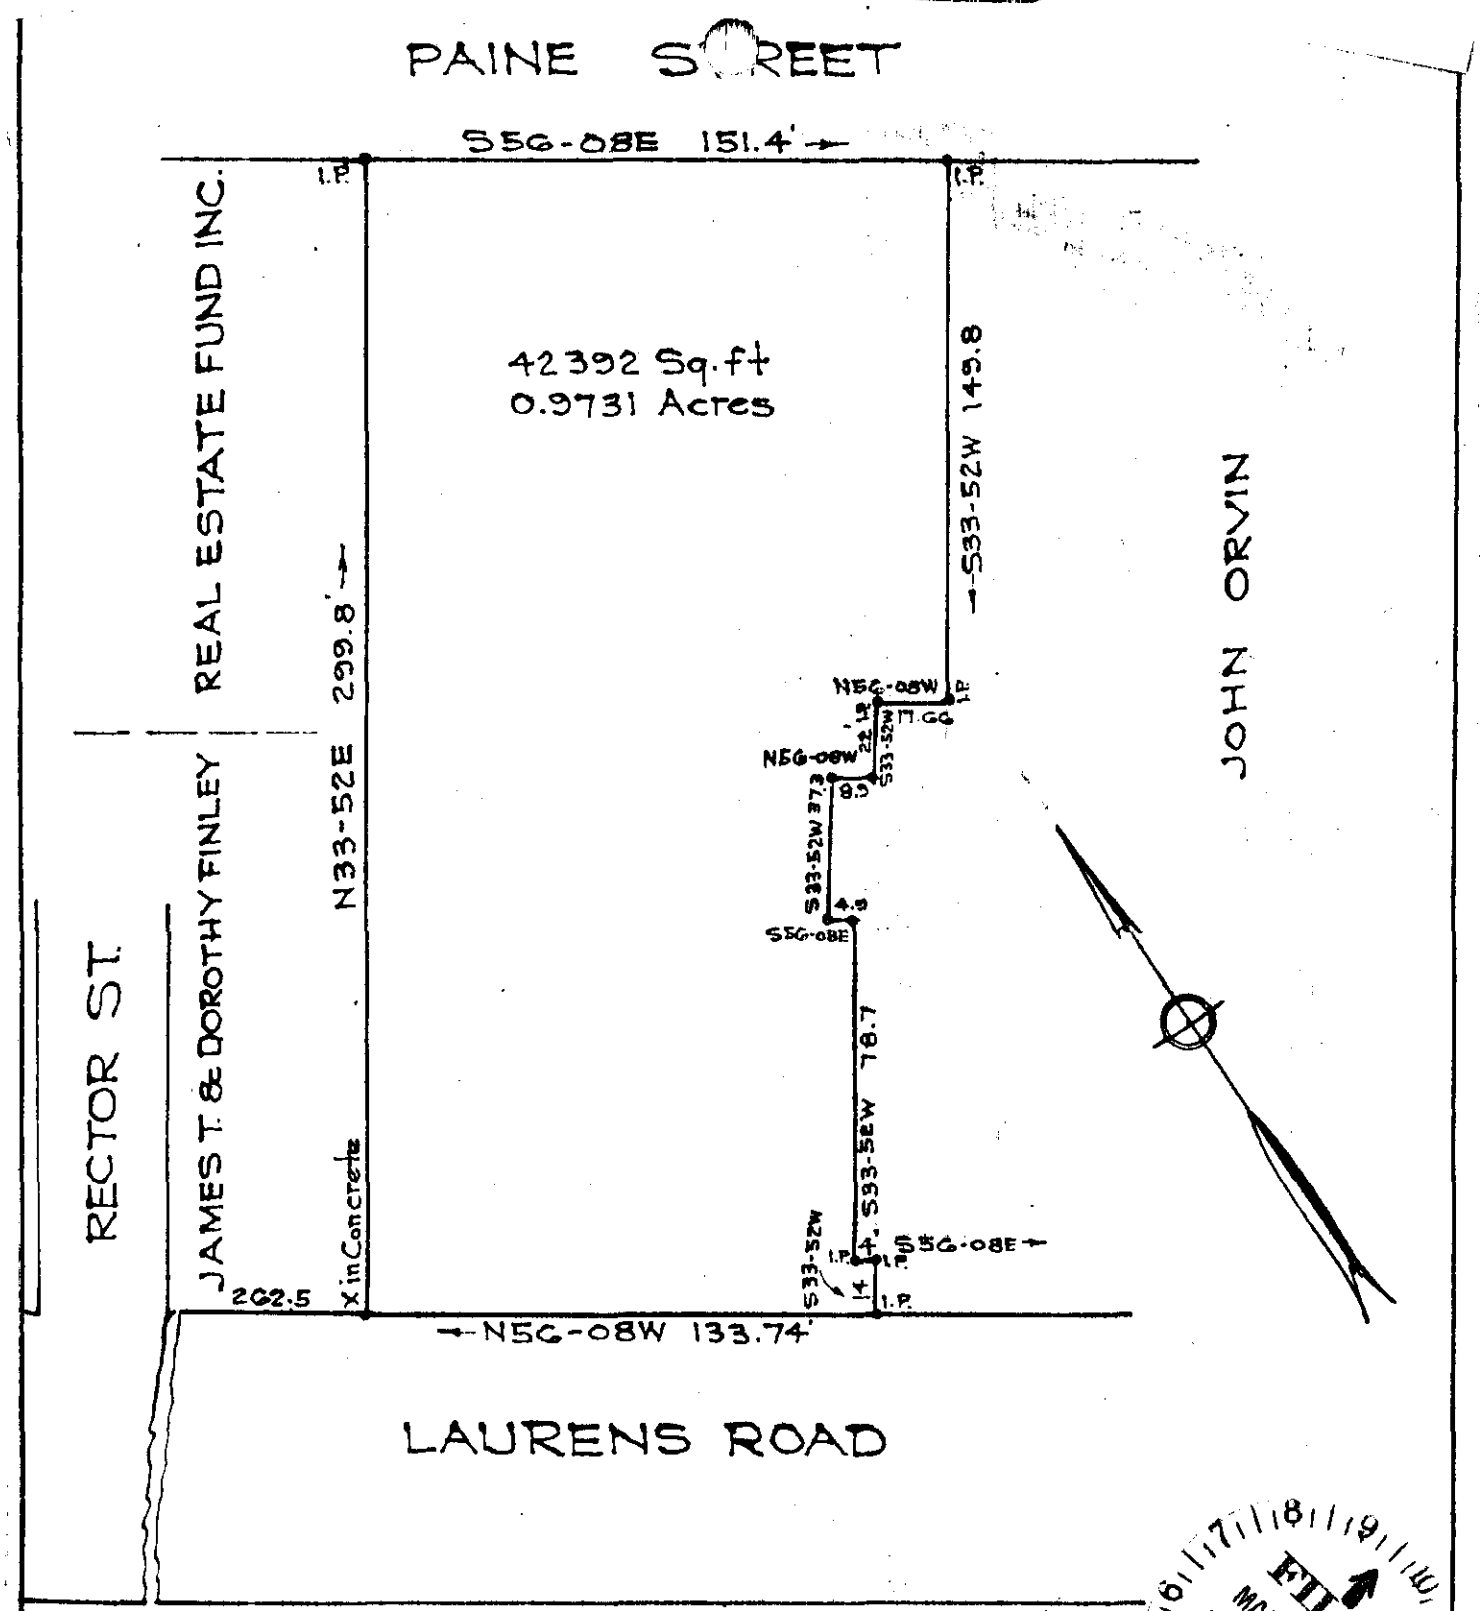

FILED
MAR 20 1964
Mrs. Ollie Farnsworth
R. M. C.

PROPERTY OF

PIEDMONT NURSING HOME Inc.

GREENVILLE S. C.

Scale 1"=50' June 1963

To all parties interested in Title to premises surveyed;
This is to certify that on the 14th day of June 1963, I surveyed the property shown on this plat; being the same as shown on plat of Piedmont Nursing Home Inc., Recorded in Plat Book DDD page 63 Office of R. M. C. Greenville Co., S. C.; and that the property lines, walls and buildings are as shown hereon; that the buildings located on said lot do not encroach or project on adjacent streets or property; and that no adjacent buildings or walls encroach or project on said premises.

MAR 20 1964

R. W. Dalton

DALTON & NEVES, ENGINEERS. 26753

DDD-63

Filed This 20 day of March 1964

And Recorded in Vol. DDD Page 63 at M

Register Mesne Conveyance Greenville County, S. C.

63