GREENVILLE CO. S. C.

NOV 22 8 39 AM 1963

OLLIE FARNSWORTH
R.M.C.

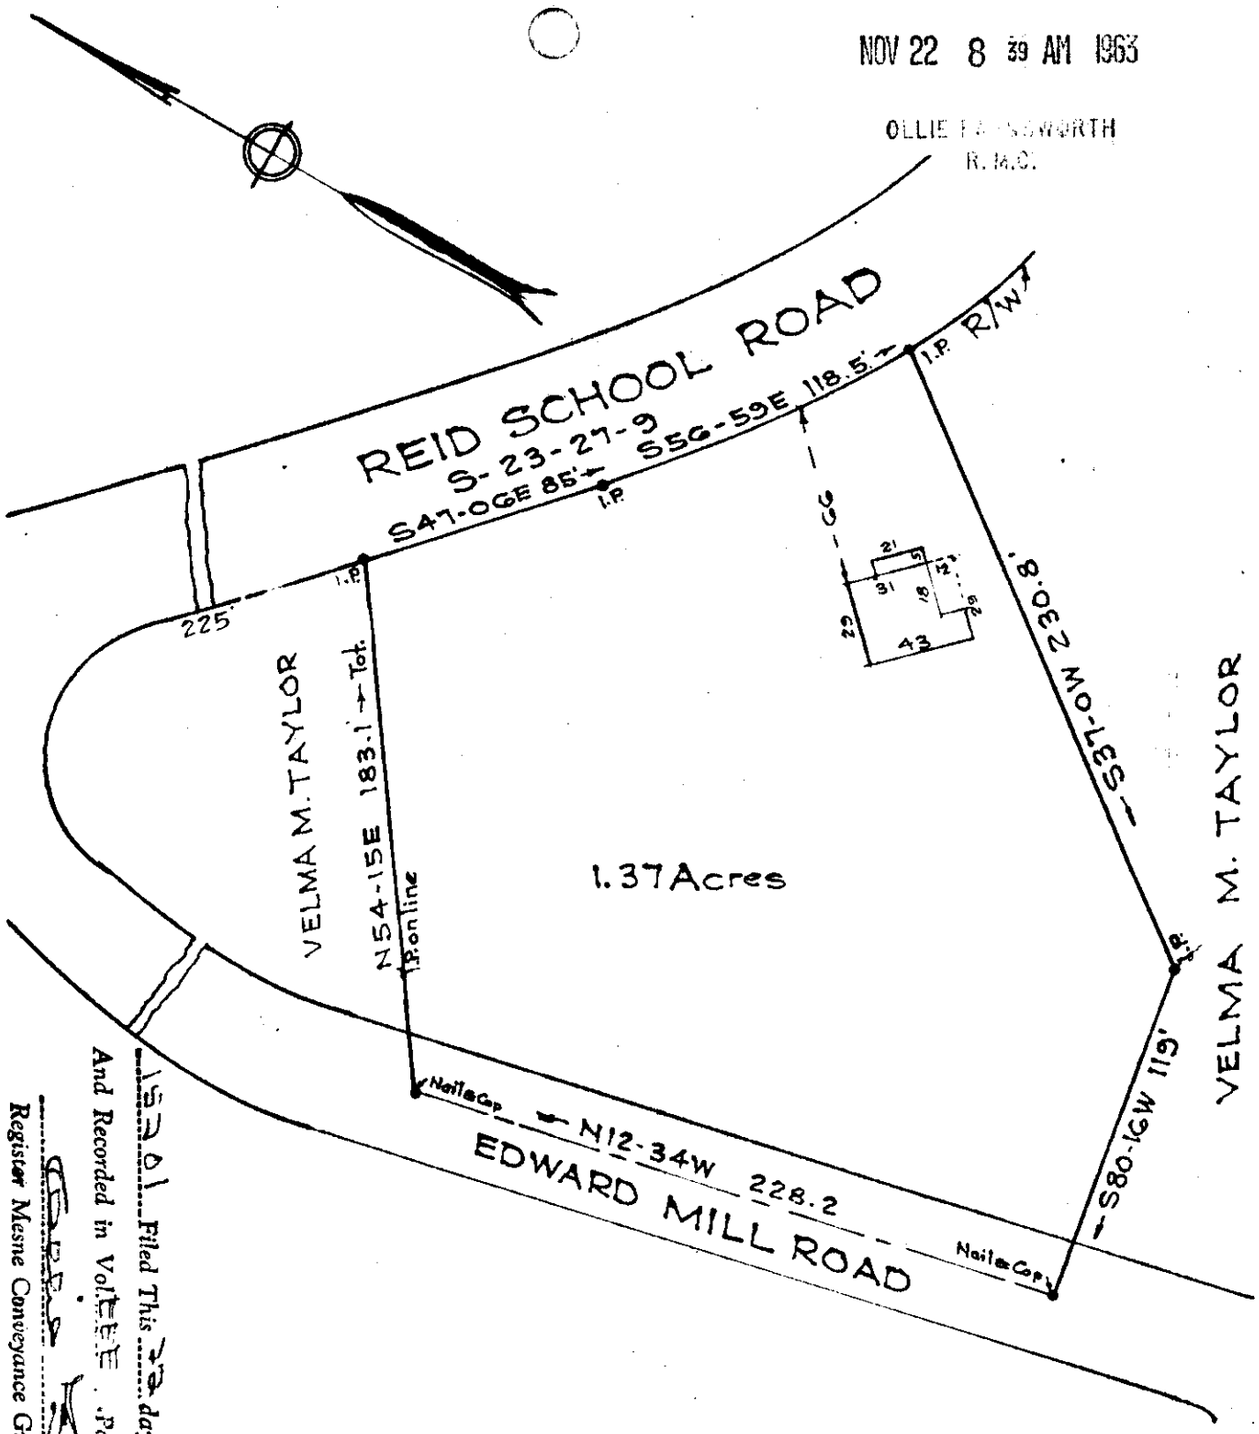

Filed This 22 day of Nov. 19 63
And Recorded in Vol. EEE Page 115 at M
Register Mesne Conveyance Greenville County, S. C.

PROPERTY OF
HARRY W. WILLIAMS
GREENVILLE CO. S.C.
Scale 1"=40' November 1963

This is to certify that on the 19th day of N ovember, 1963, I surveyed the property shown on this plat; being shown on plat of Harry W. Williams, Recorded in Plat Book EEE page 115, Office of R. M. C. Greenville Co., S. C.; and that the property lines, walls and buildings are as shown hereon; that the buildings located on said property do not encroach or project on adjacent streets or property; and that no adjacent buildings or walls encroach or project on said premises.

NOV 22 1963
15201

R. W. Dalton
DALTON & NEVES, ENGINEERS.

EEE-115

364