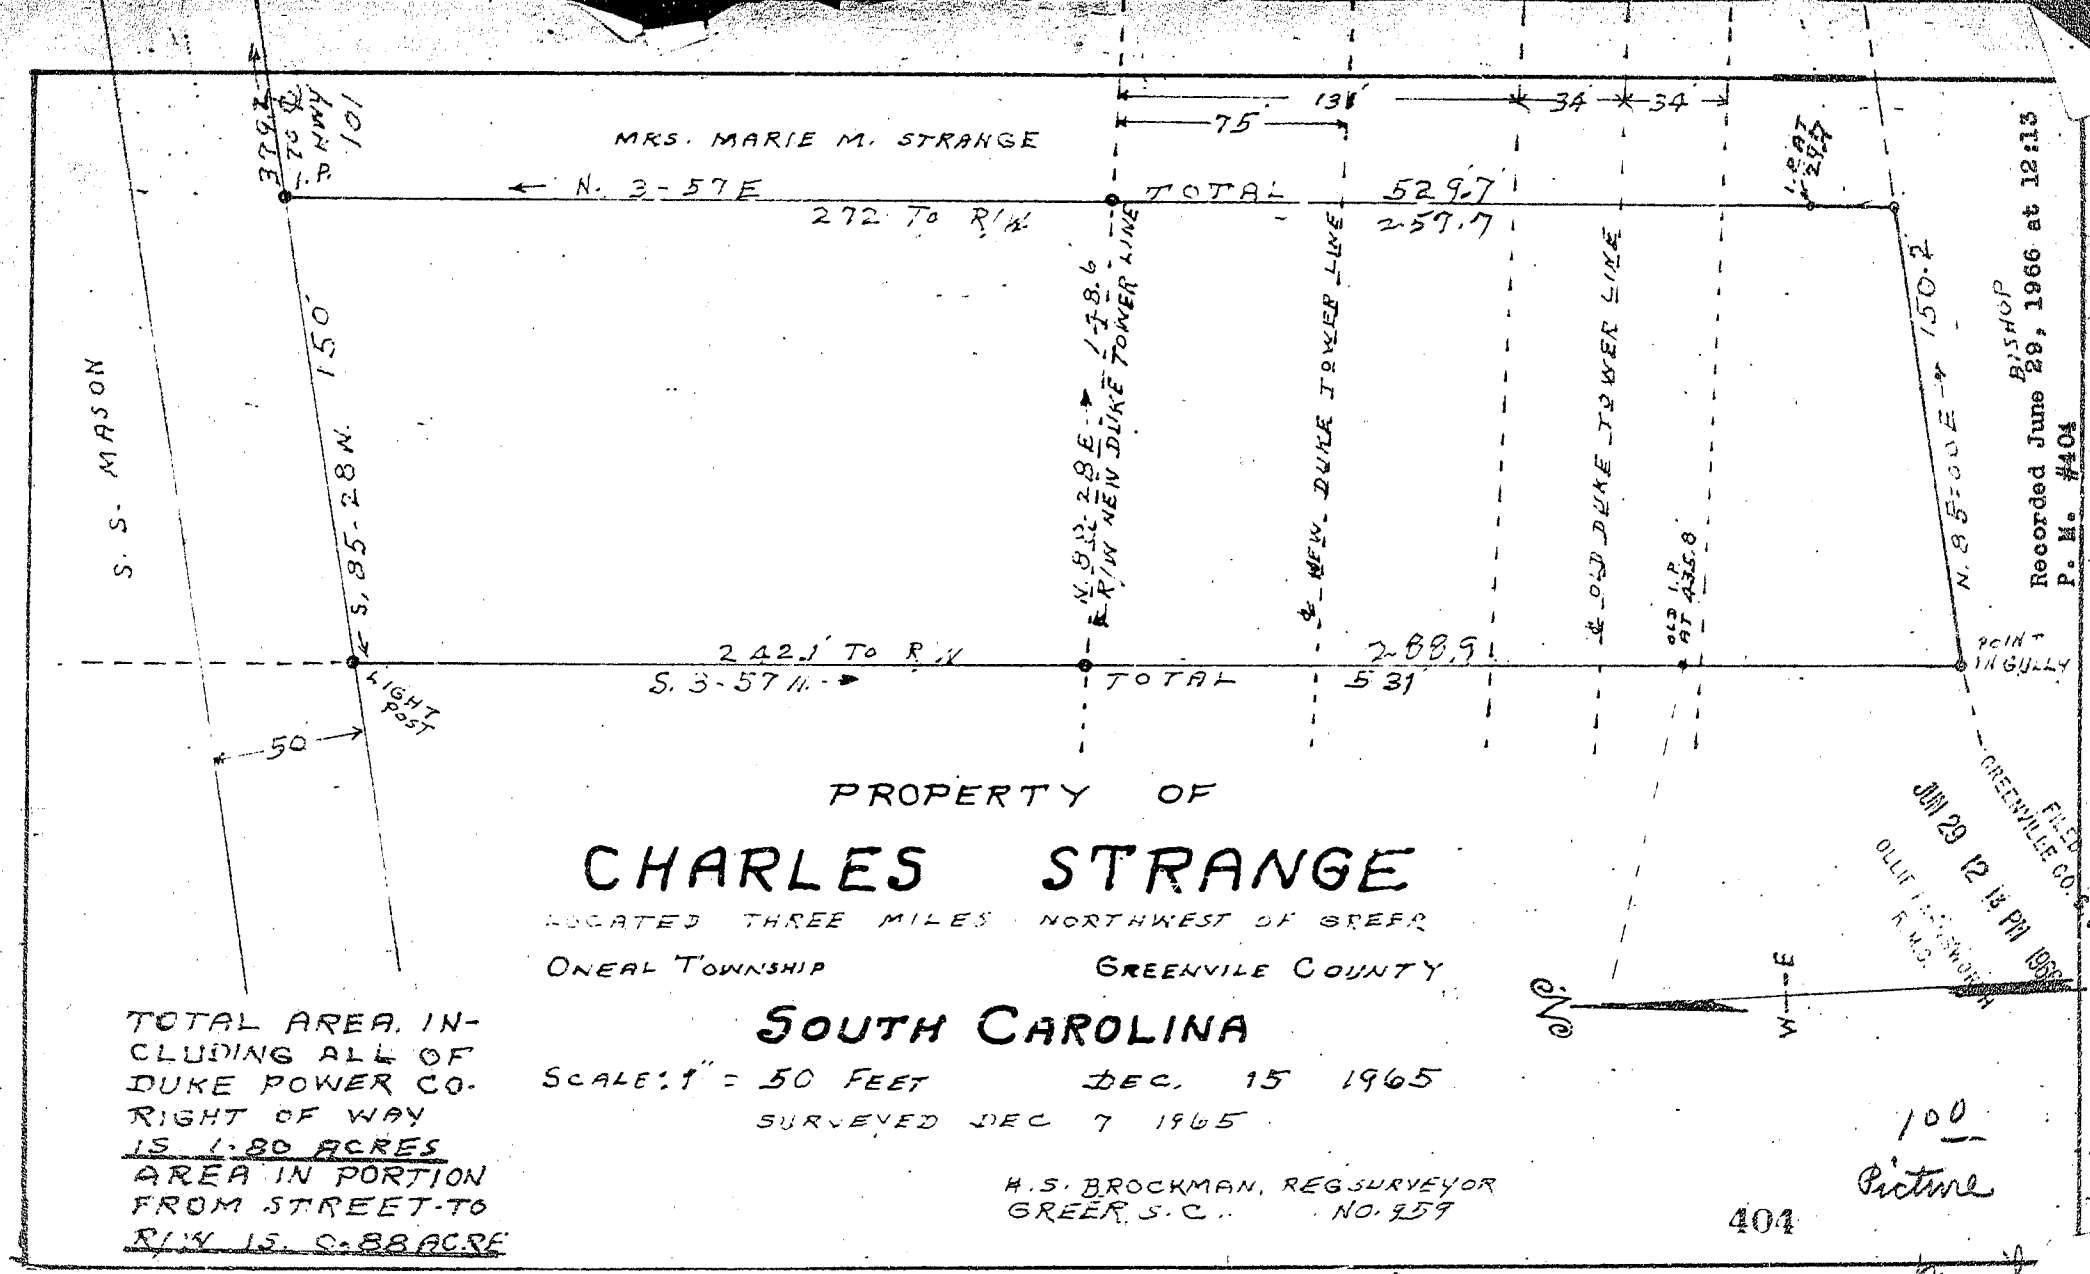
MRS. MARIE M. STRANGE
379.2 TO ℄ HWY 101
I.P.
N. 3-57E
272 TO R/W
TOTAL
529.7
257.7
131'
75
34
34
I.P. AT 297
150.2
N. 85-00E
BISHOP
S. S. MASON
150'
S. 85-28 W.
N. 85-28E 148.6
R/W NEW DUKE TOWER LINE
℄ NEW DUKE TOWER LINE
℄ OLD DUKE TOWER LINE
OLD I.P. AT 435.8
242.1' TO R/W
S. 3-57 W.
TOTAL
288.9
531
POINT IN GULLY
LIGHT POST
50
PROPERTY OF
CHARLES STRANGE
LOCATED THREE MILES NORTHWEST OF GREER
ONEAL TOWNSHIP
GREENVILE COUNTY
SOUTH CAROLINA
SCALE: 1" = 50 FEET
DEC. 15 1965
SURVEYED DEC 7 1965
H. S. BROCKMAN, REG SURVEYOR
GREER, S.C. NO. 959
TOTAL AREA, INCLUDING ALL OF DUKE POWER CO. RIGHT OF WAY IS 1.80 ACRES
AREA IN PORTION FROM STREET TO R/W IS 0.88 ACRE
N
E
W
Recorded June 29, 1966 at 12:13
P. M. #404
FILED
GREENVILLE CO. S.C.
JUN 29 12 13 PM 1966
OLLIE FARNSWORTH
R.M.C.
100
Picture
404
Mail