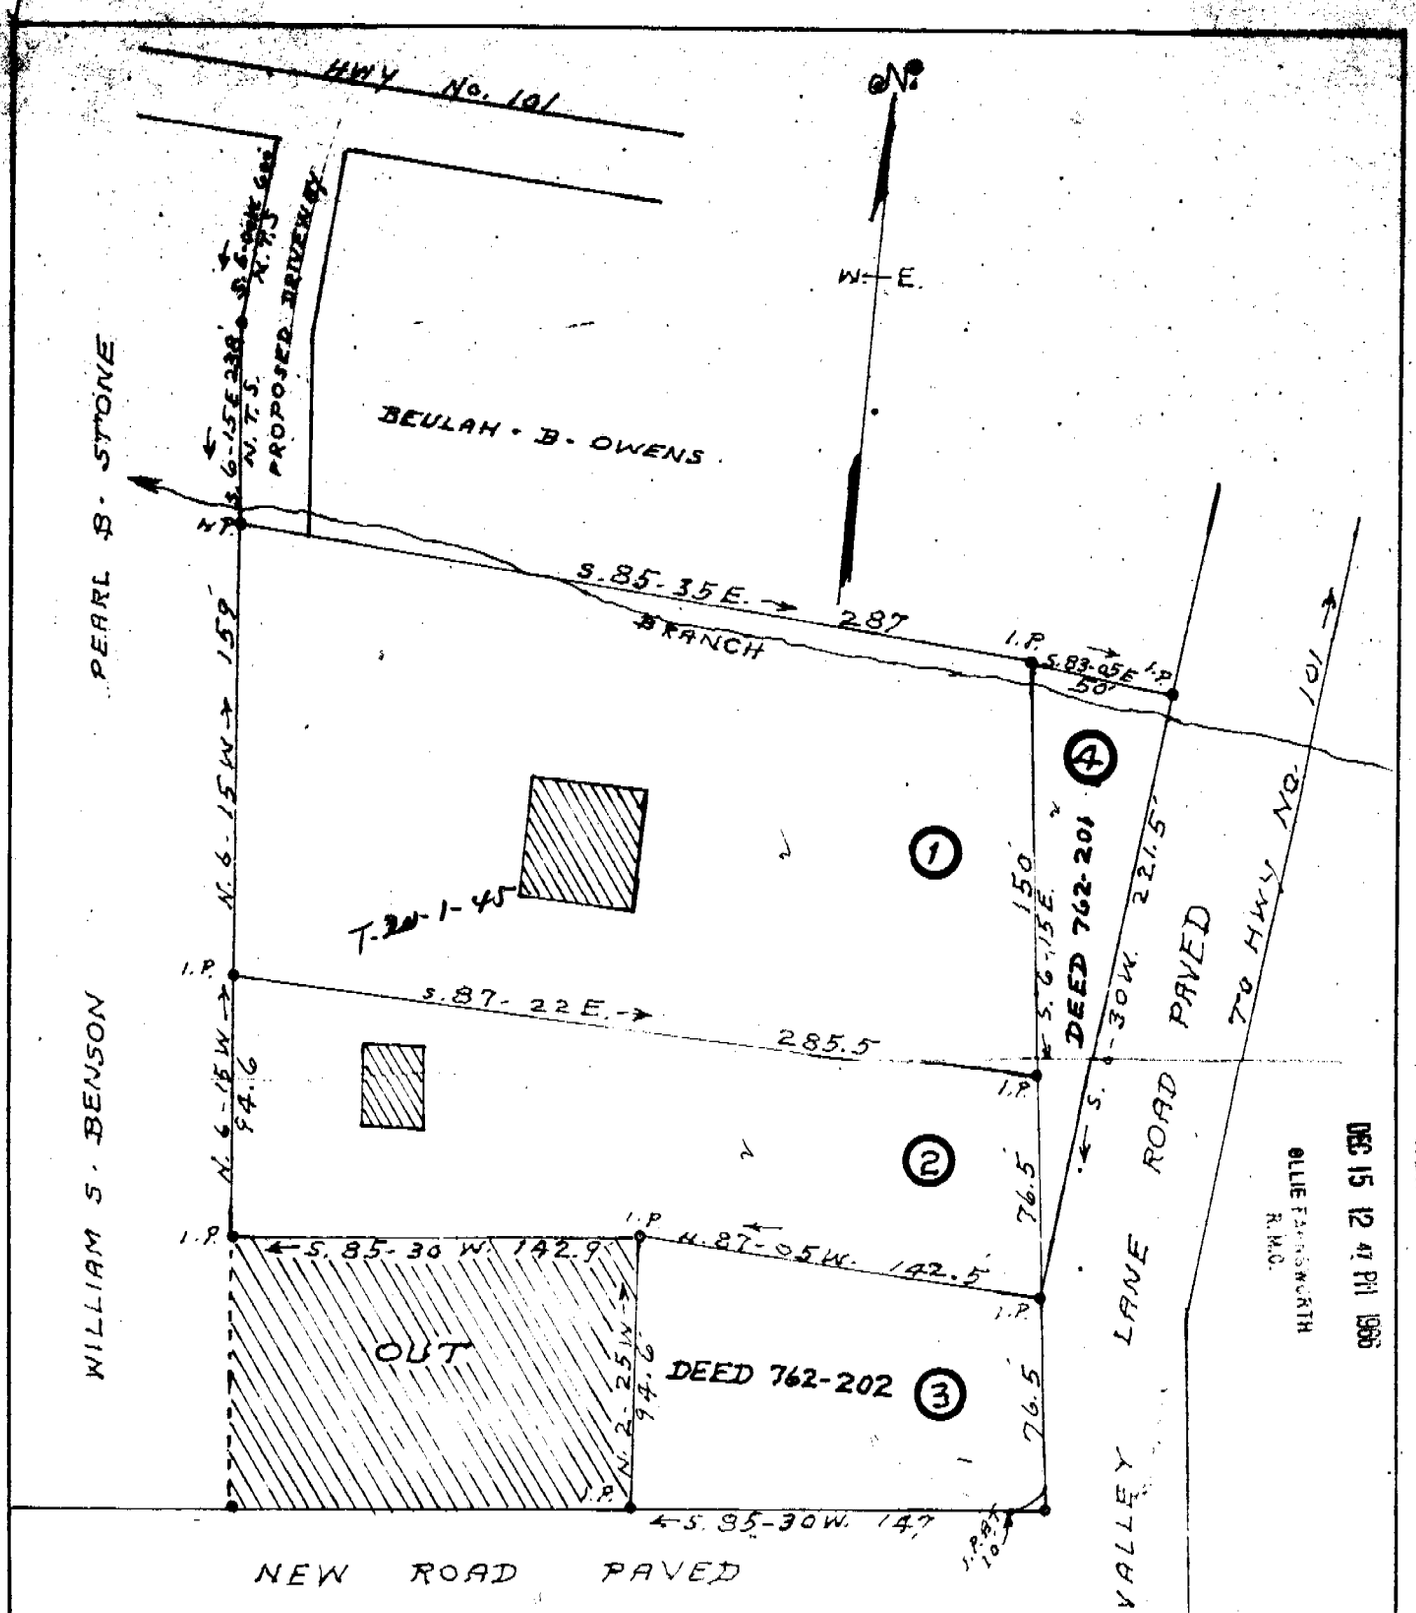

PROPERTY OF

MELVIN · GELOLA · WILBANKS

LOCATED 4 MILES NORTHWEST OF GREER

ONEAL TOWNSHIP GREENVILLE COUNTY

SOUTH CAROLINA

SCALE: 1" = 50 FEET NOV · 30 · 1966

PLAT COMPILED FROM DEED AS SHOW ABOVE AND FROM PLAT OF GEORGE B. & LOLA MAE WILBANKS PROPERTY MADE AUG. 25. 1958

GGG-489

Photo 1.00 14822 1.24

H. S. BROCKMAN, REG SURVEYOR
GREER, S.C. NO. 959

FILED
GREENVILLE CO. S. C.
DEC 15 12 47 PM 1966
OLLIE FARNSWORTH
R.M.C.

Recorded Dec. 15, 1966, at 12:47 P. M., #14822