64-112

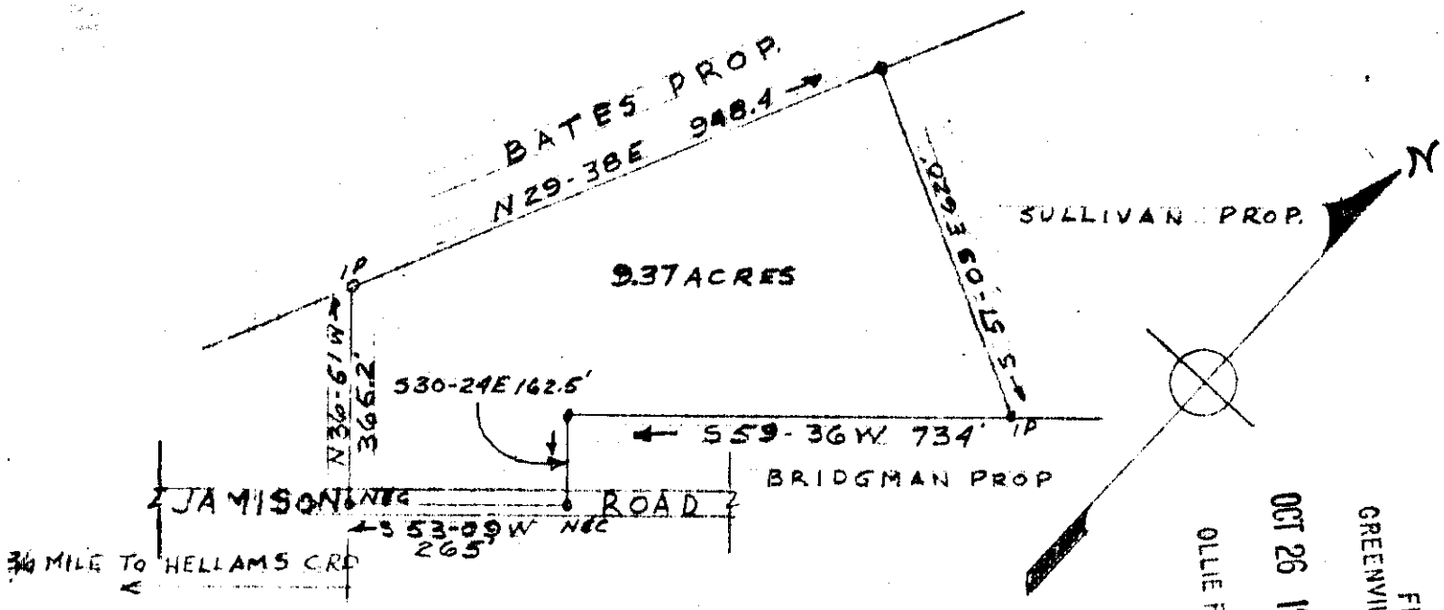

FILED
GREENVILLE CO. S. C.
OCT 26 12 15 PM 1964
OLLIE FARNSWORTH
R.M.C.

PROPERTY OF

PAUL MONTGOMERY
NEAR HELLAMS CROSSROAD
BATES TOWNSHIP GREENVILLE COUNTY
SCALE 1"=100' OCT, 1964

This is to certify that on the 12th day of October 1964, I surveyed the tract shown on this plat [illegible] of Tract "A" of A.C. Gaines Estate [illegible] April 8, 1946 by Terry [illegible] Hill and recorded in R.M.C. Office Greenville County, [illegible]

[illegible]

OCT 26 1964
12230

H 1071 - 113

Paste in 50¢

12230 Filed This 26 day of Oct 19 64
And Recorded in Vol. 1071 Page 113 at 12:15 P M
Ollie Farnsworth
Register Mesne Conveyance Greenville County, S. C.