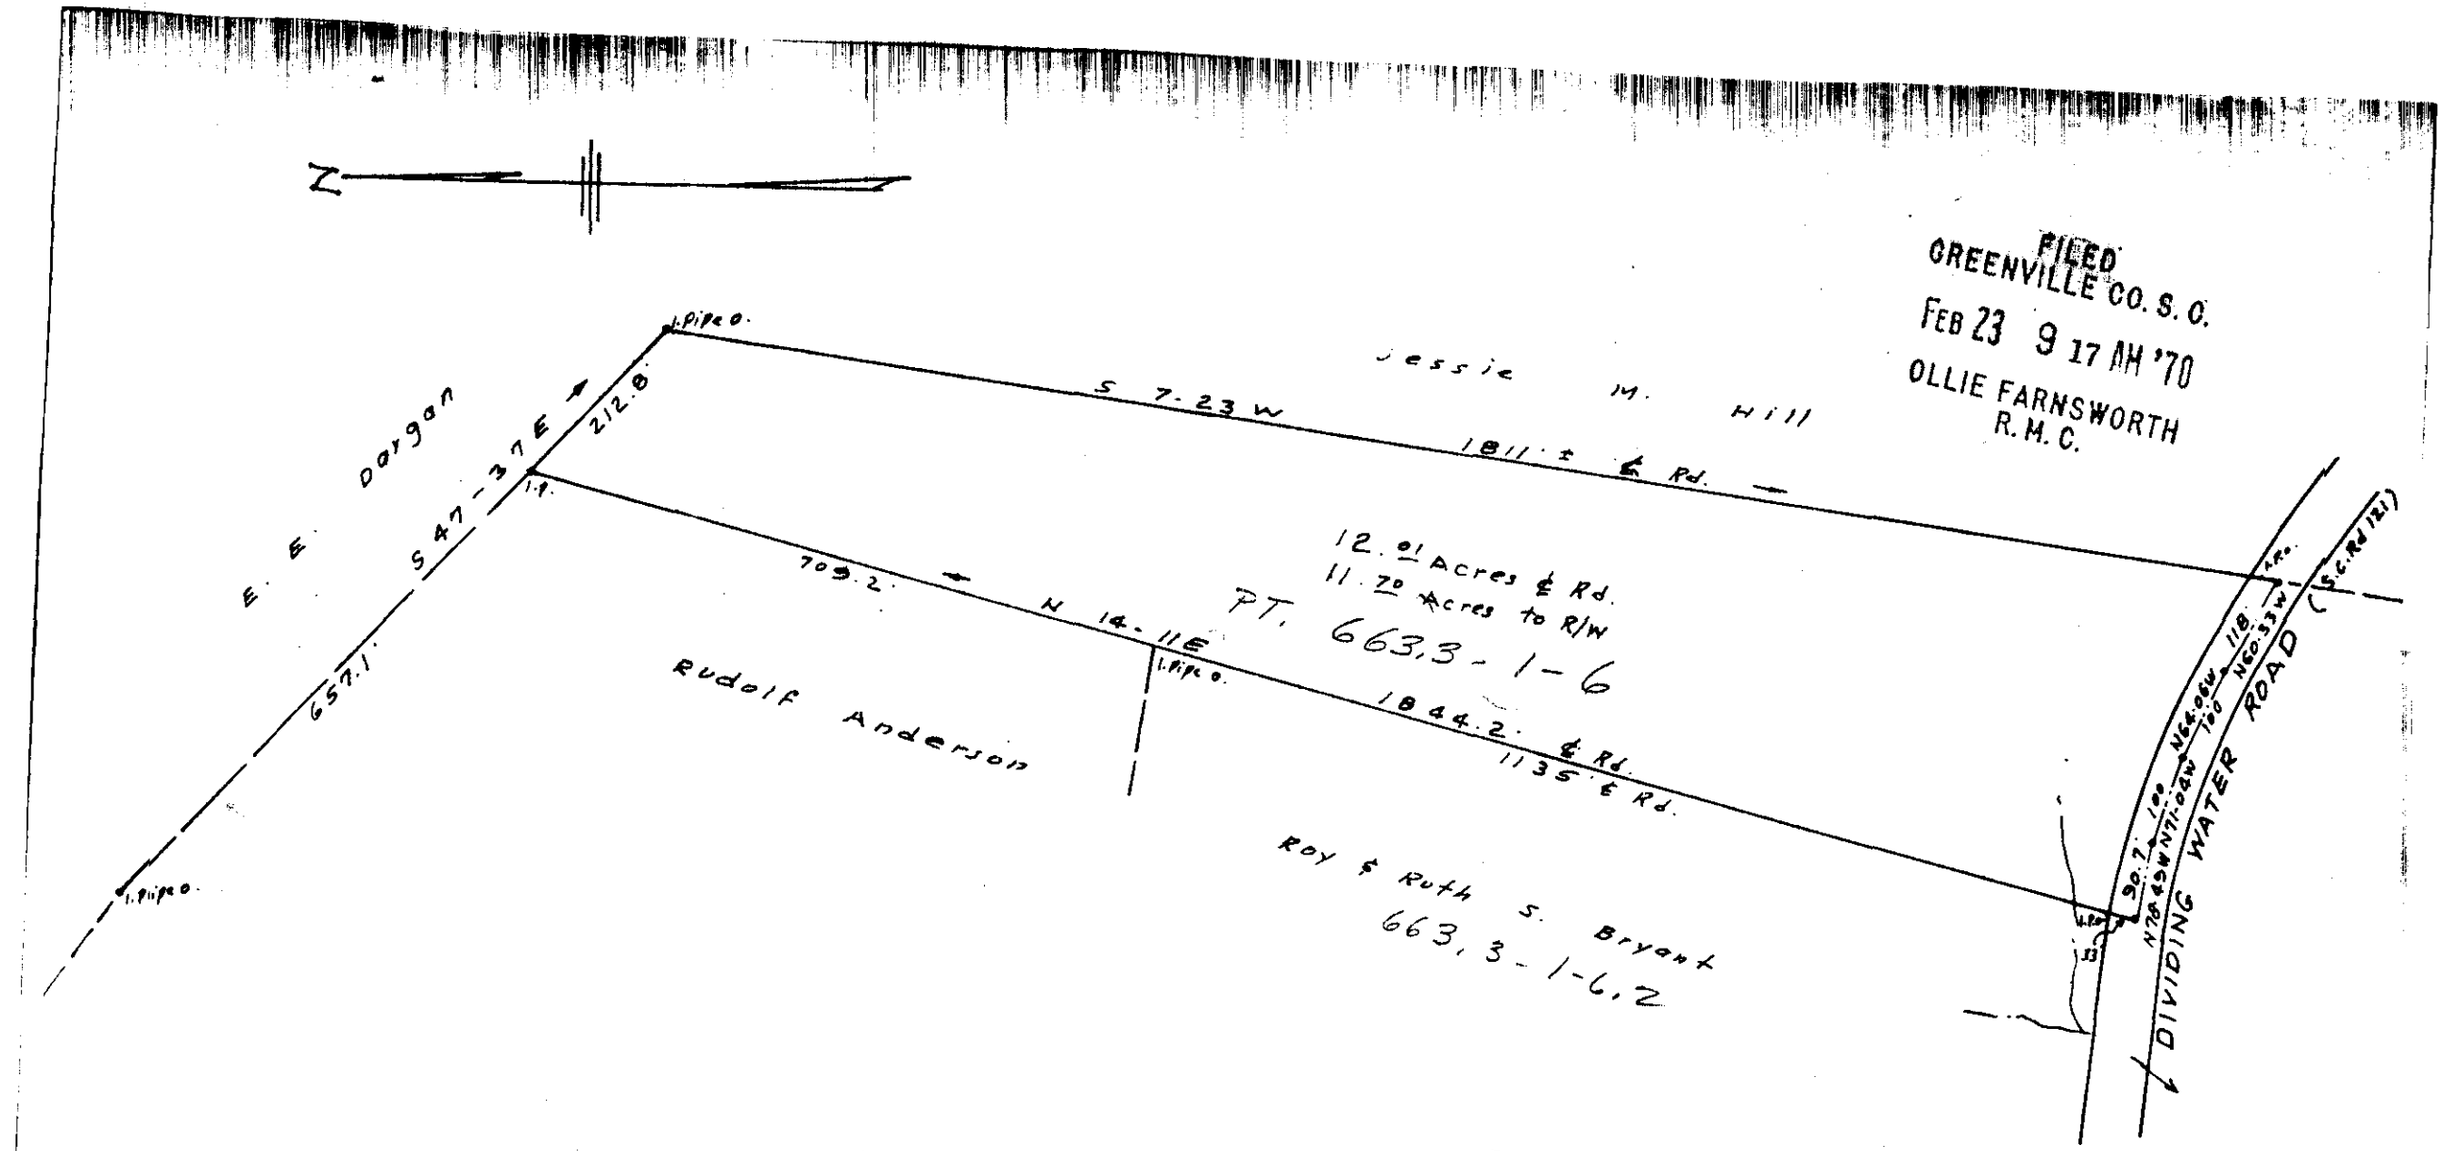

FILED
GREENVILLE CO. S. C.
FEB 23 9 17 AM '70
OLLIE FARNSWORTH
R. M. C.

REF: Plat of Mr. & Mrs. Rudolf Anderson property
by Dan E. Collins, Surveyor Nov-Dec. 1963

FEB 23 1970 **18506**

F.B. E-69 508 H.H.H. 177

PROPERTY OF

ROY & RUTH S. BRYANT

GREENVILLE COUNTY S.C.

SCALE 1" = 200'

NOV. 1969

C.O. Riddle - Reg. L.S. 1367

#18506 Filed This 23 day of Feb. 19 70

And Recorded in Vol. HHH Page 177 at 9:17 M.

Ollie Farnsworth

Register Mesne Conveyance Greenville County, S. C.