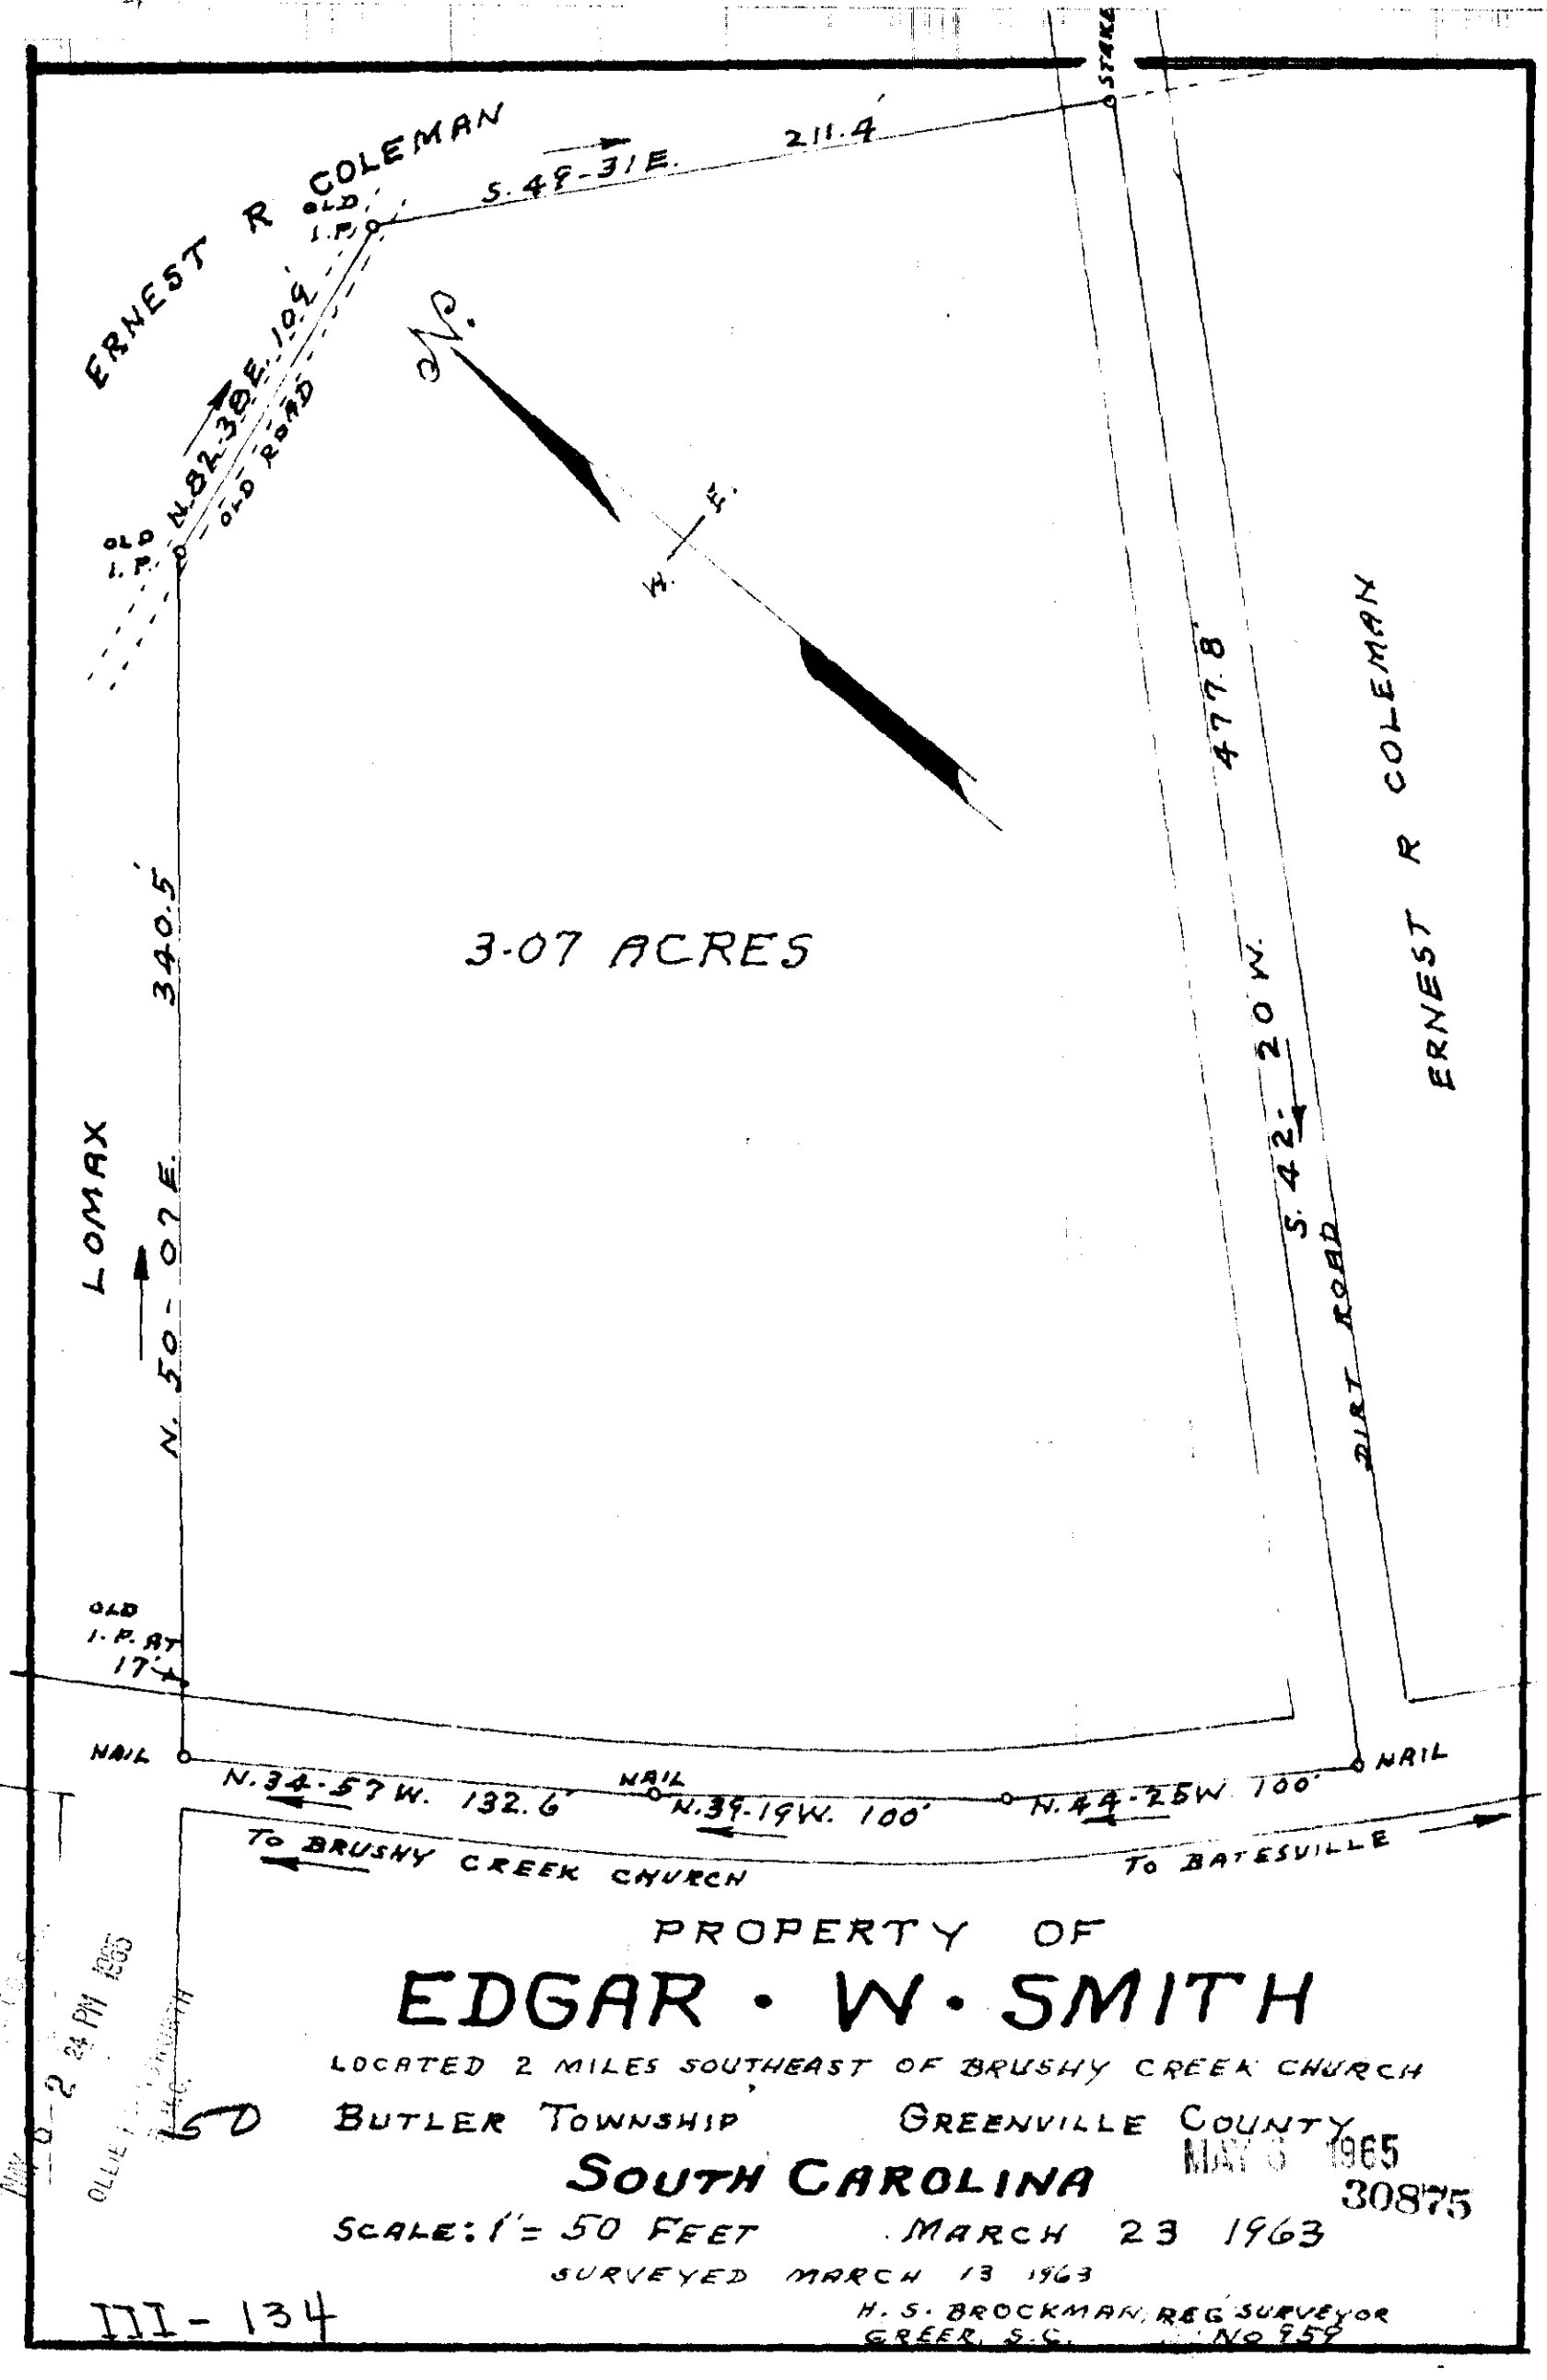
ERNEST R COLEMAN
OLD I.P.
S. 48-31 E. 211.4'
STAKE
N. 82-38 E. 104'
OLD I.P.
OLD ROAD
N.
E.
W.
477.8'
ERNEST R COLEMAN
3.07 ACRES
340.5'
LOMAX
N. 50-02 E.
S. 42-20 W.
DIRT ROAD
OLD I.P. AT 17'
NAIL
N. 34-57 W. 132.6'
NAIL
N. 39-19 W. 100'
N. 44-25 W. 100'
NAIL
TO BRUSHY CREEK CHURCH
TO BATESVILLE
PROPERTY OF
EDGAR · W · SMITH
LOCATED 2 MILES SOUTHEAST OF BRUSHY CREEK CHURCH
BUTLER TOWNSHIP
GREENVILLE COUNTY
SOUTH CAROLINA
SCALE: 1" = 50 FEET
MARCH 23 1963
SURVEYED MARCH 13 1963
H. S. BROCKMAN, REG. SURVEYOR
GREER, S.C.
No 959
MAY 6 1965
30875
III - 134
30875 Filed This 6 day of May 1965
And Recorded in Vol. III Page 134 at 2:24 PM
Register Mesne Conveyance Greenville County, S. C.