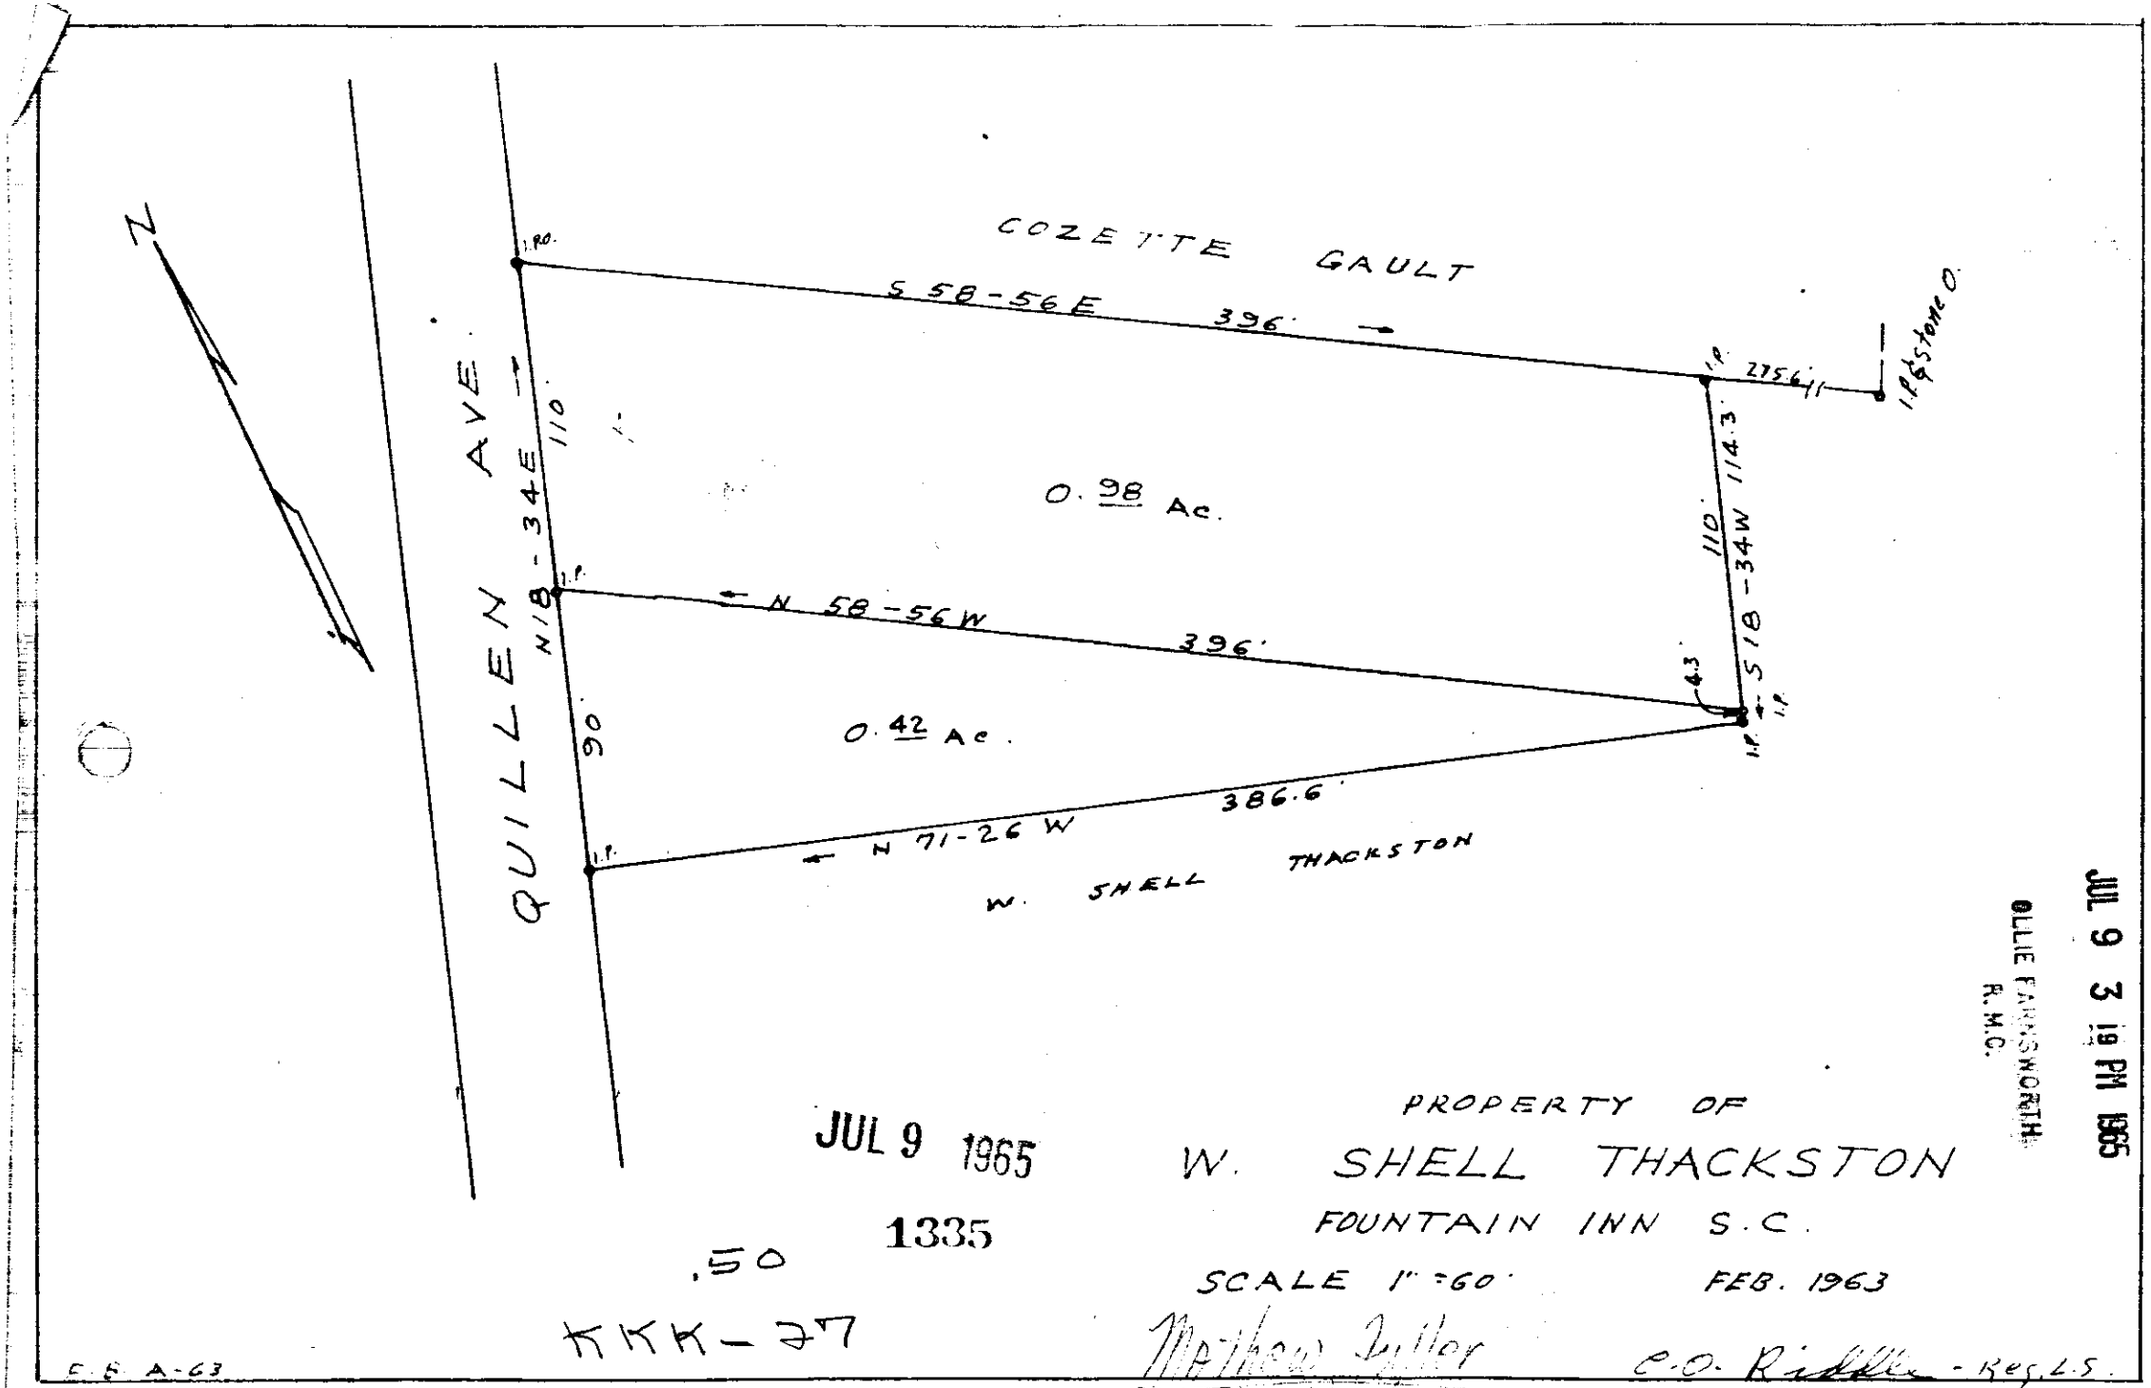
N
COZETTE GAULT
S 58-56 E 396'
275.6'
1" Pipestone O.
QUILLEN AVE.
N 18-34 E 110'
0.98 Ac.
110'
S 18-34 W 114.3'
N 58-56 W 396'
4.3'
90'
0.42 Ac.
386.6'
N 71-26 W
W. SHELL THACKSTON
PROPERTY OF
W. SHELL THACKSTON
FOUNTAIN INN S.C.
SCALE 1" = 60'
FEB. 1963
C.O. Riddle - Reg. L.S.
Mathew Fuller
Mary Fuller
JUL 9 1965
1335
.50
KKK-27
E.E. A-63
JUL 9 3 19 PM 1965
OLLIE FARNSWORTH
R.M.C.
1335 Filed This 9 day of July 19 65
And Recorded in Vol. KKK Page 27 at 3:19 M
Register Mesne Conveyance Greenville County, S. C.