# Plat Book-PPP-Page 9B

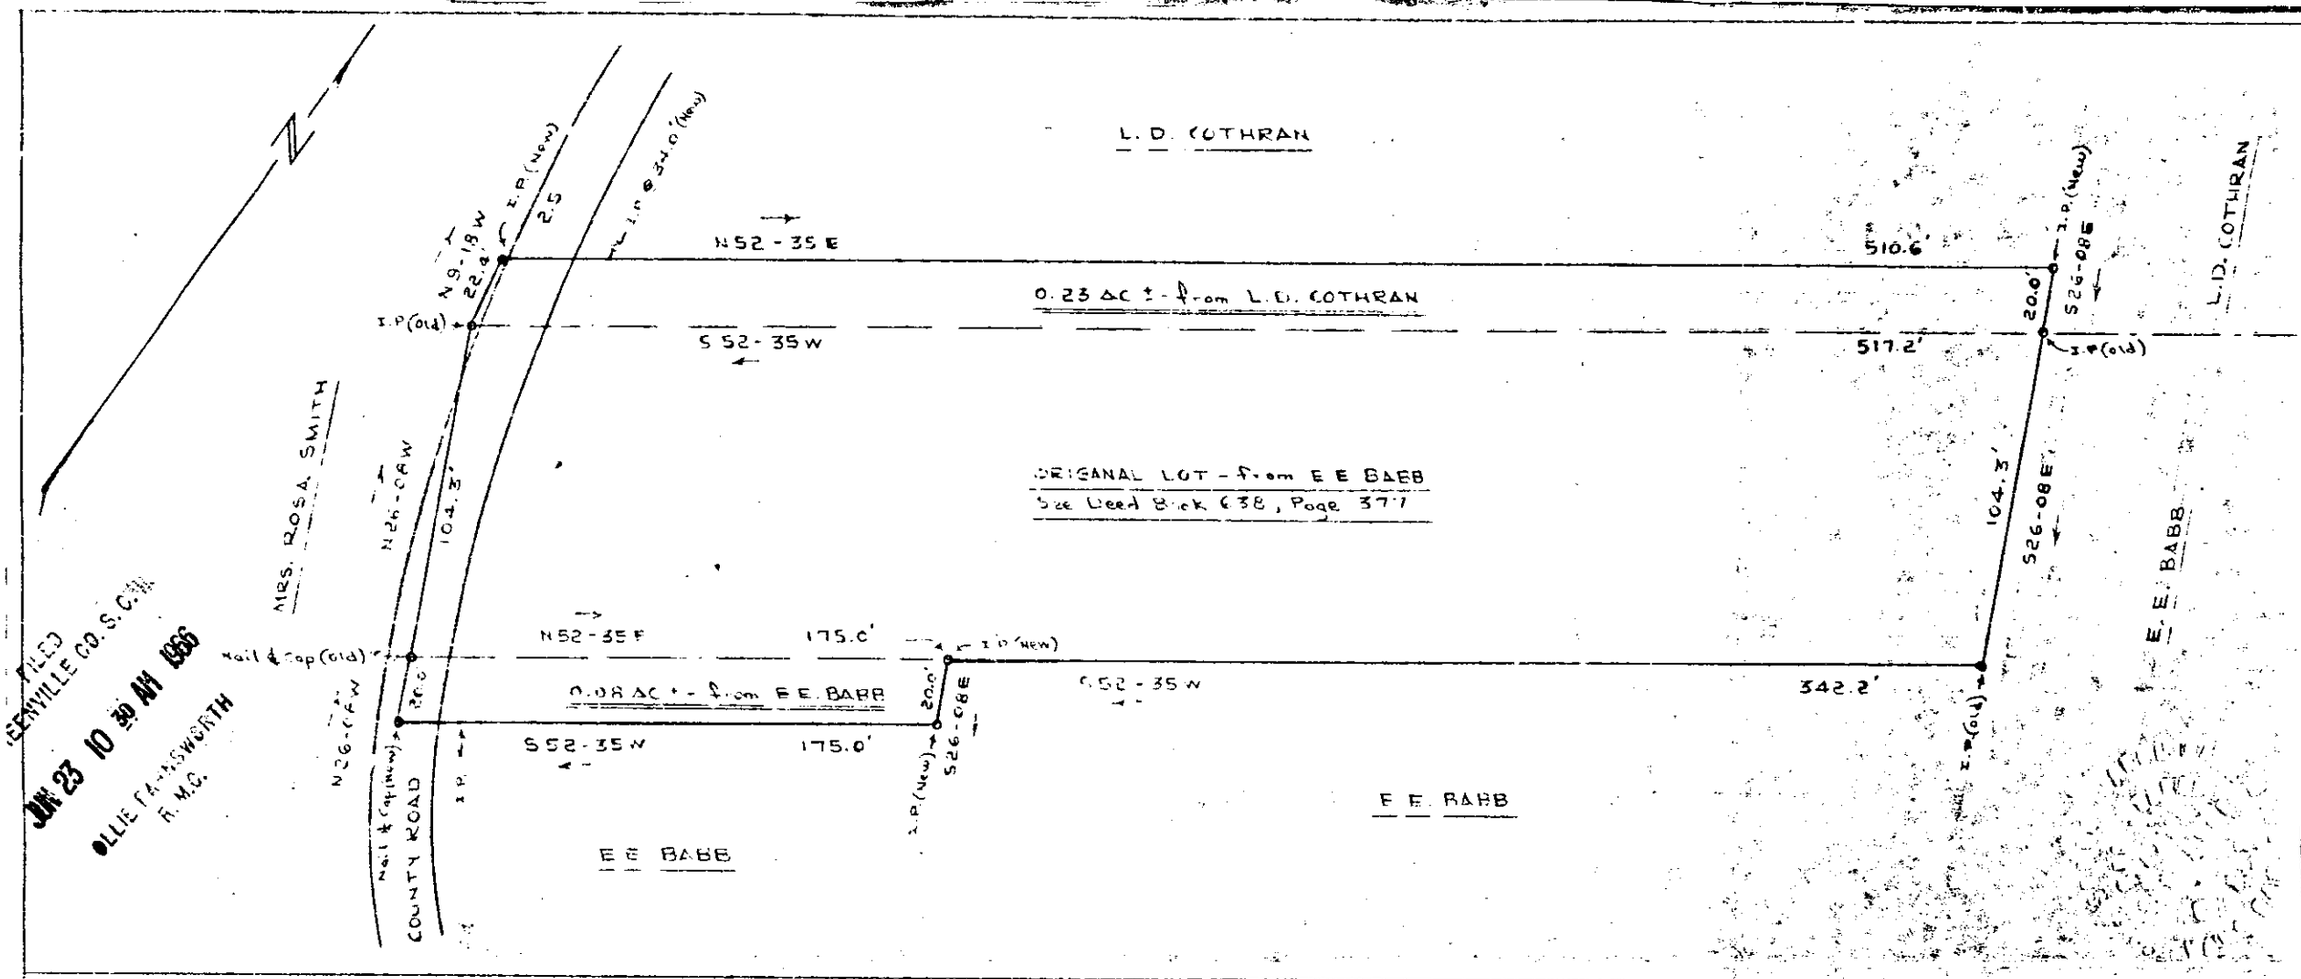


South Carolina
Greenville County
Dunklin Township

SCALE : 1" = 50'

At the request of the Pastor and Trustees of The Dry Oak Assembly of God Church, the premises represented by the above plat was surveyed, as shown above, by me on May 23 & 26, 1964

F. E. Ragsdale, S.C. Reg. Land Surveyor #2303

May 23 & 26, 1964

.50 JUN 23 1966 36250 PPP-9

FILED
GREENVILLE CO. S.C.
JUN 23 10 30 AM 1966
OLLIE FARNSWORTH
R.M.C.

36250 Filed This 23 day of June 19 66
And Recorded in Vol PPP Page 9B at 10:30 AM
Ollie Farnsworth
Register Mesne Conveyance Greenville County, S. C.