8525 Filed This 28 day of Sept. 19 66
And Recorded in Vol PPP — 37 at 12:29 P.M.
Ollie Fortenberry
Register Mesne Conveyance Greenville County, S. C.

Plat Book PPP-Page 37

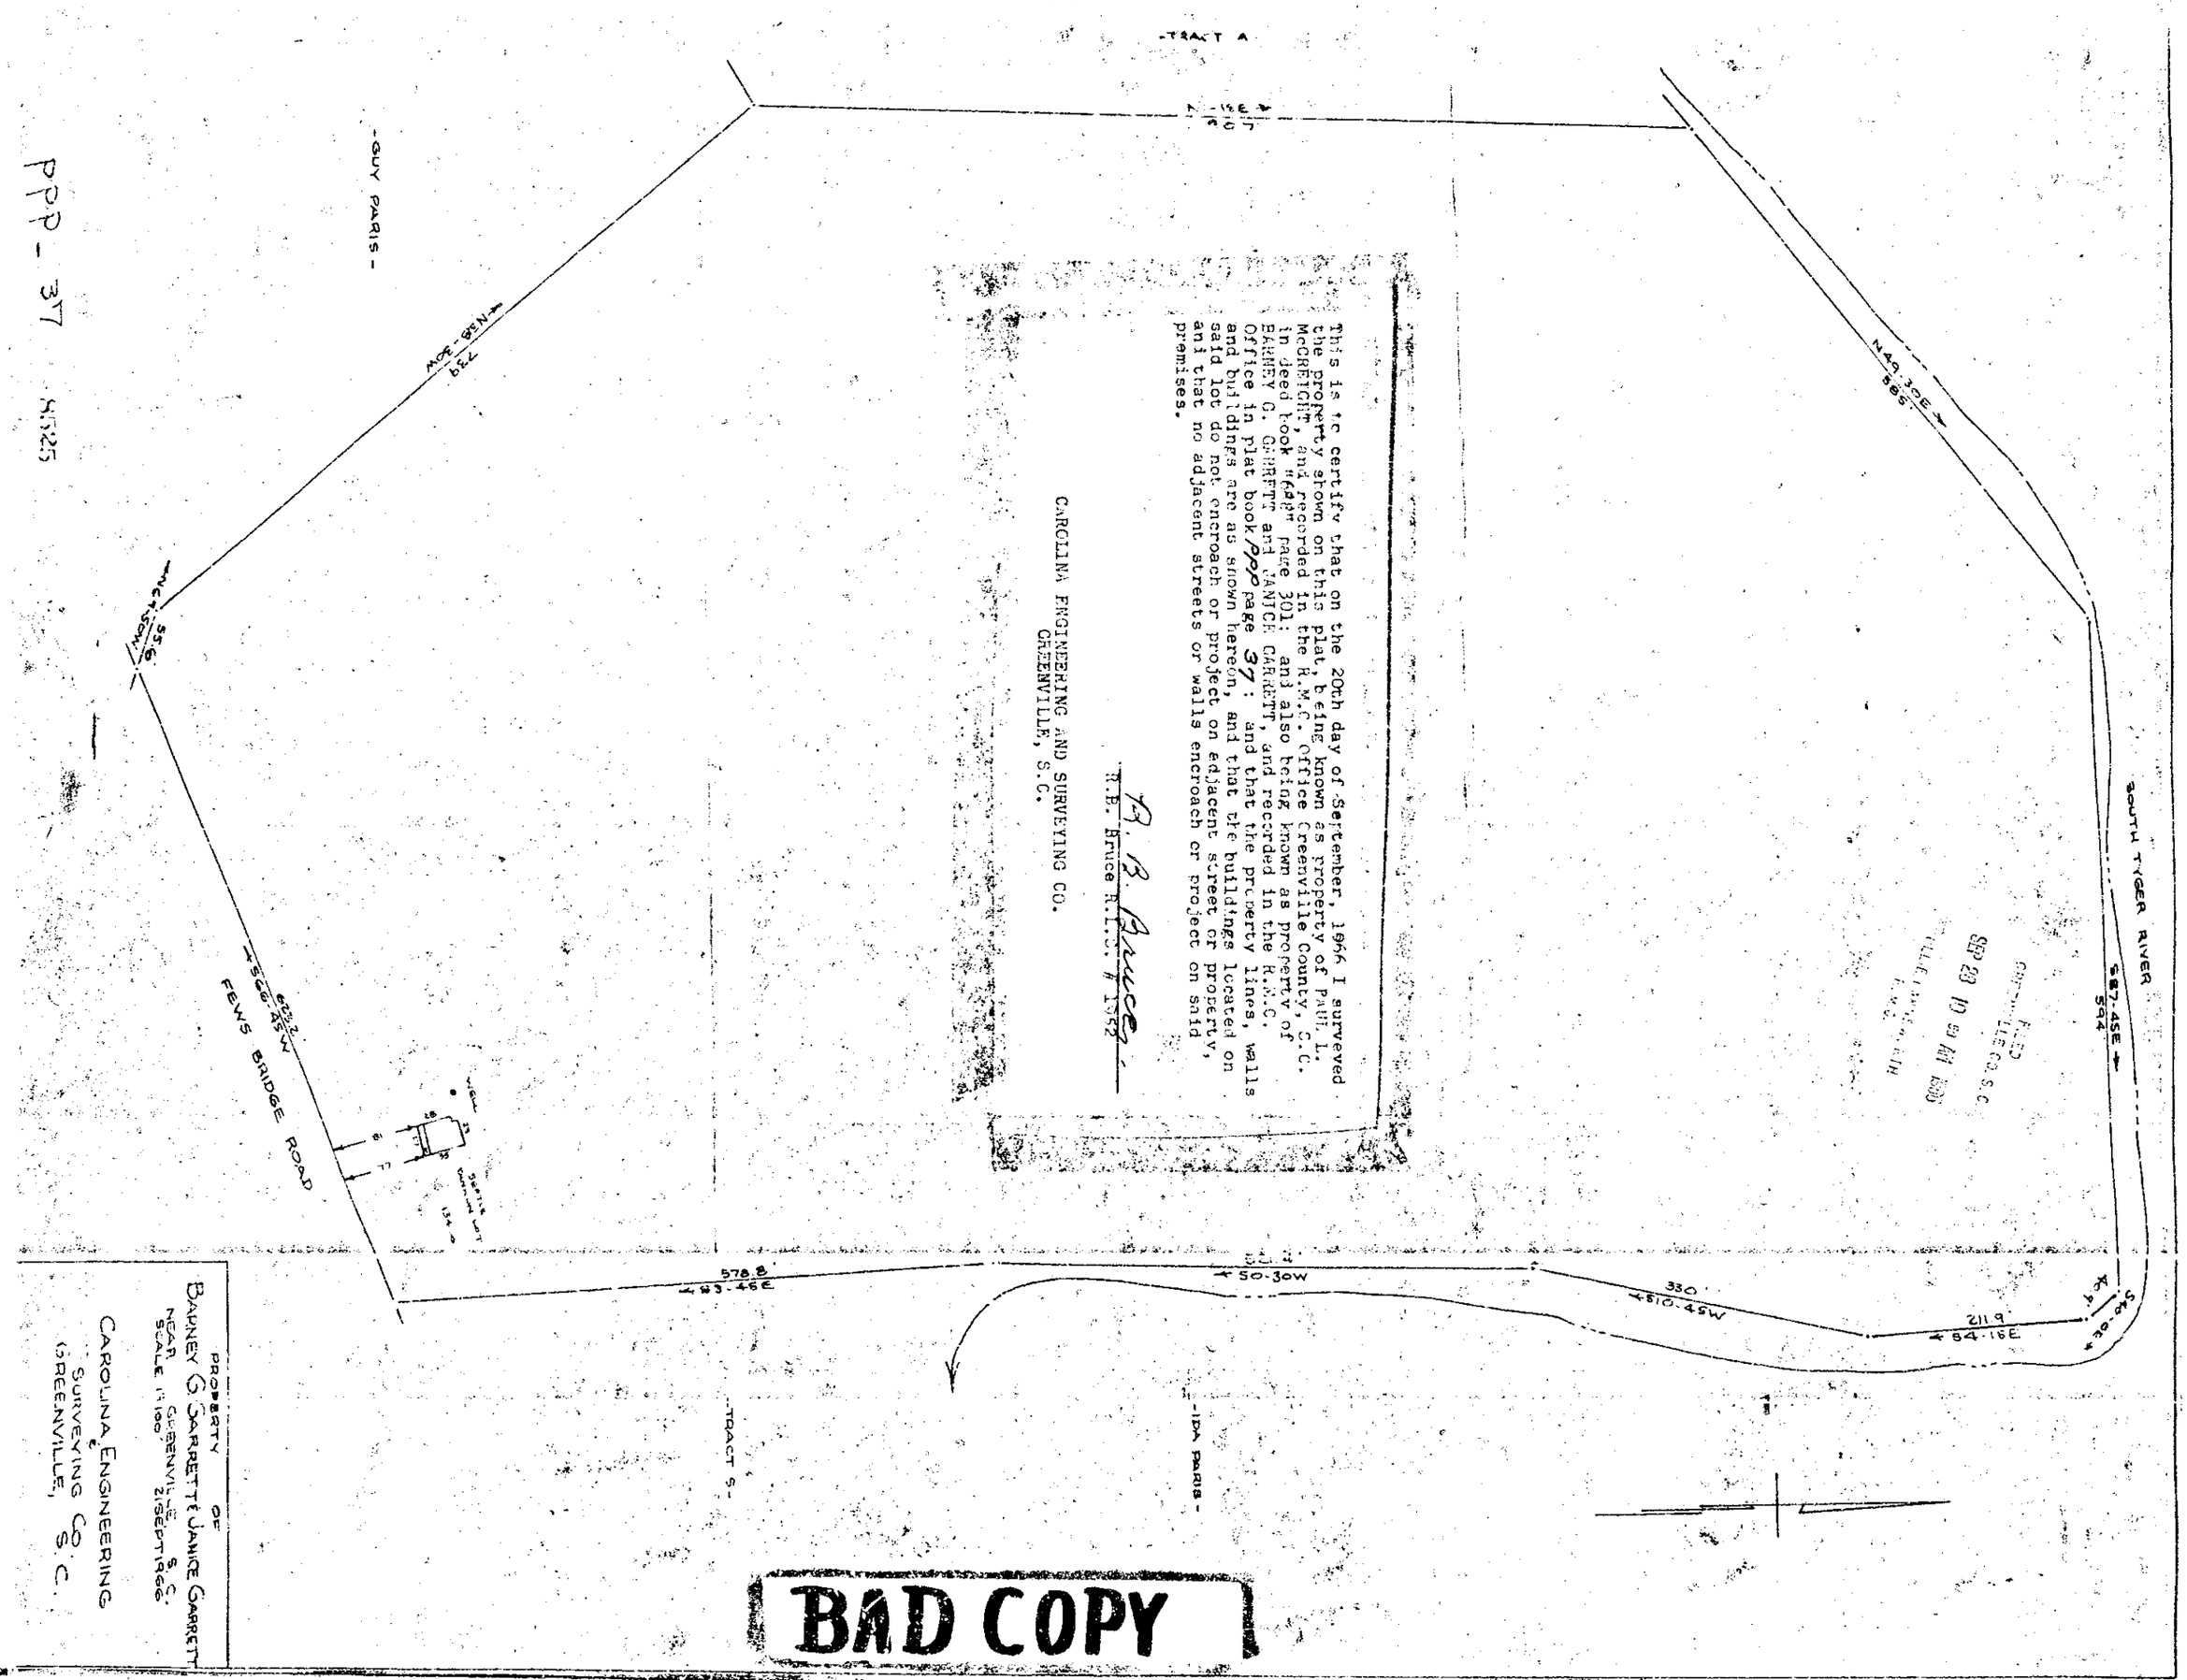

This is to certify that on the 20th day of September, 1966 I surveyed the property shown on this plat, being known as property of PAUL L. McCREIGHT, and recorded in the R.M.C. Office Greenville County, S.C. in Deed book #688 page 301; and also being known as property of BARNEY G. GARRETT and JANICE GARRETT, and recorded in the R.M.C. Office in plat book PPP page 37; and that the property lines, walls and buildings are as shown hereon, and that the buildings located on said lot do not encroach or project on adjacent street or property, and that no adjacent streets or walls encroach or project on said premises.

R. B. Bruce
R.E. Bruce R.L.S. # 1552

CAROLINA ENGINEERING AND SURVEYING CO.
GREENVILLE, S.C.

PROPERTY OF
BARNEY G. GARRETT & JANICE GARRETT
NEAR GREENVILLE S.C.
SCALE 1" = 100' 21 SEPT 1966

CAROLINA ENGINEERING & SURVEYING CO.
GREENVILLE, S.C.

PPP-37 8525

BAD COPY