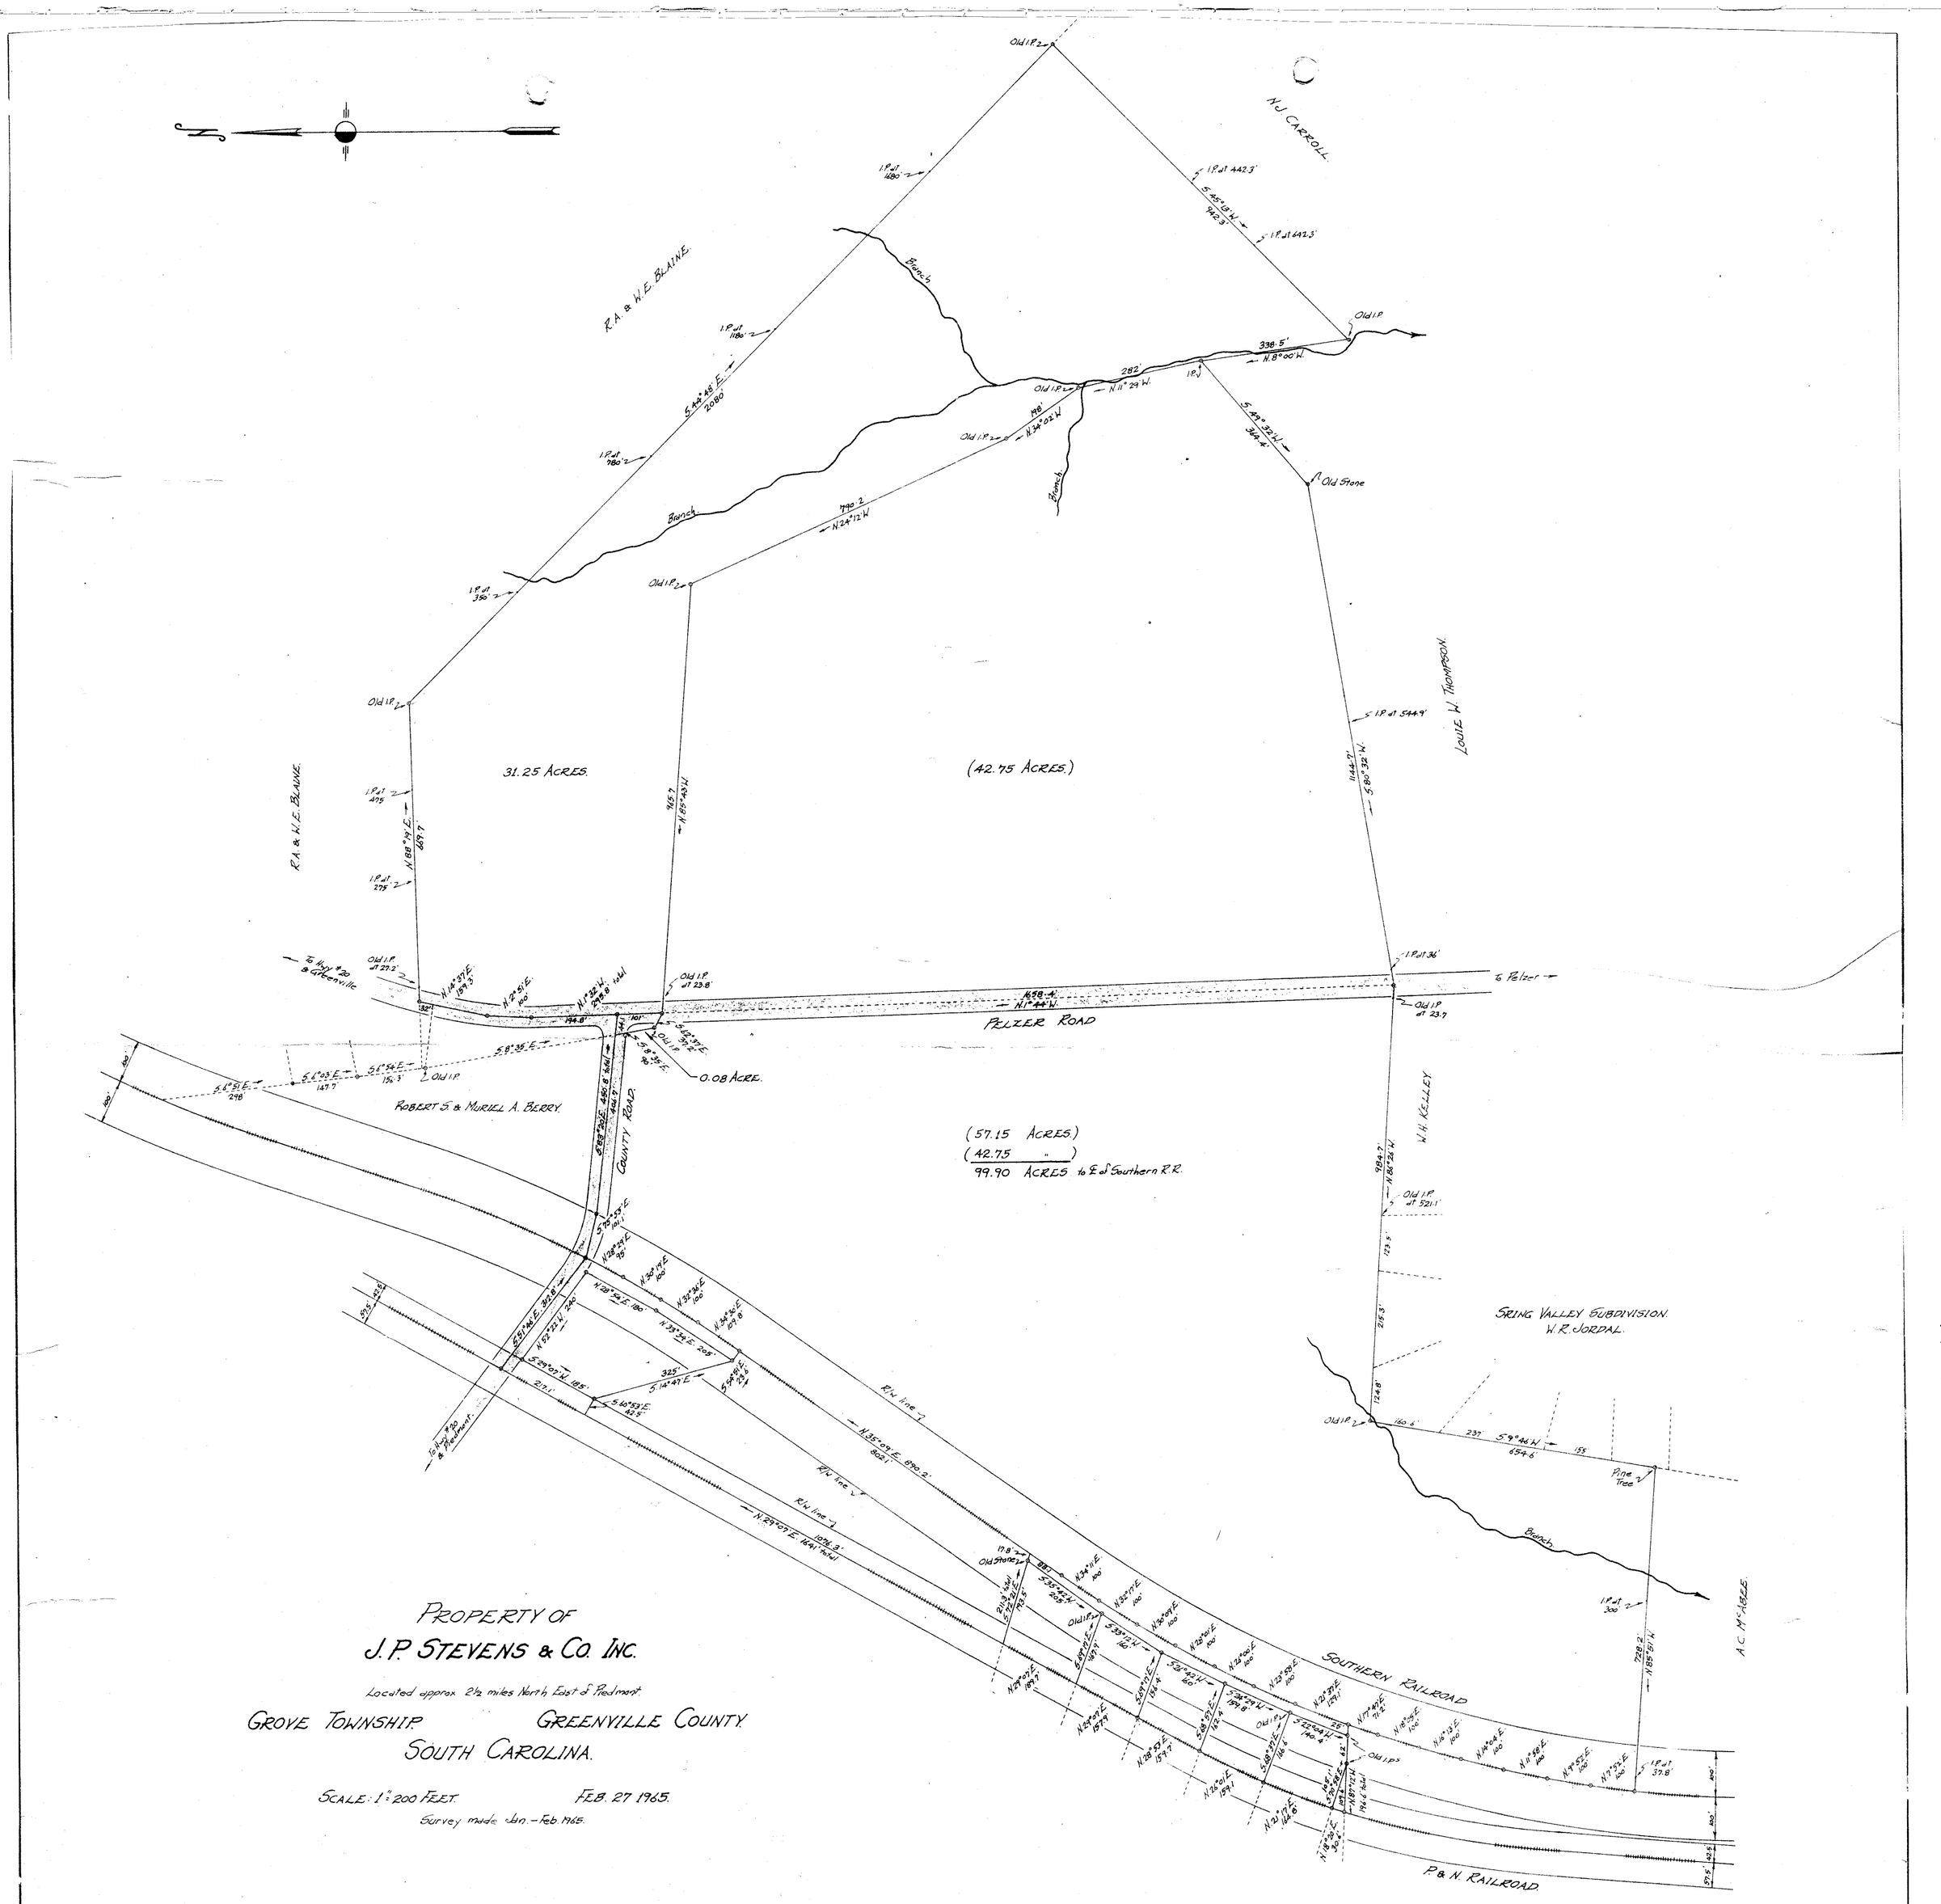

PROPERTY OF
J.P. STEVENS & CO. INC.

Located approx. 2½ miles North East of Piedmont

GROVE TOWNSHIP GREENVILLE COUNTY
SOUTH CAROLINA.

SCALE: 1" = 200 FEET FEB. 27 1965.

Survey made Jan.-Feb. 1965.

John A. Simmons, Reg. Surveyor #2212
GREER, S.C.

PPP - 55

DEC 7 1966

2.50

14216

DEC 7 4 07 PM '66
OLLIE FARNSWORTH
R.M.C.
GREENVILLE

No. 14216 Filed This 7th day of Dec. 19 66
And Recorded in Vol. PPP Page 55 at 4:07 P.M.
Ollie Farnsworth
Register Mesne Conveyance Greenville County, S. C.

Filed Dec. 1966

55