Plat Book-PPP-Page 81A

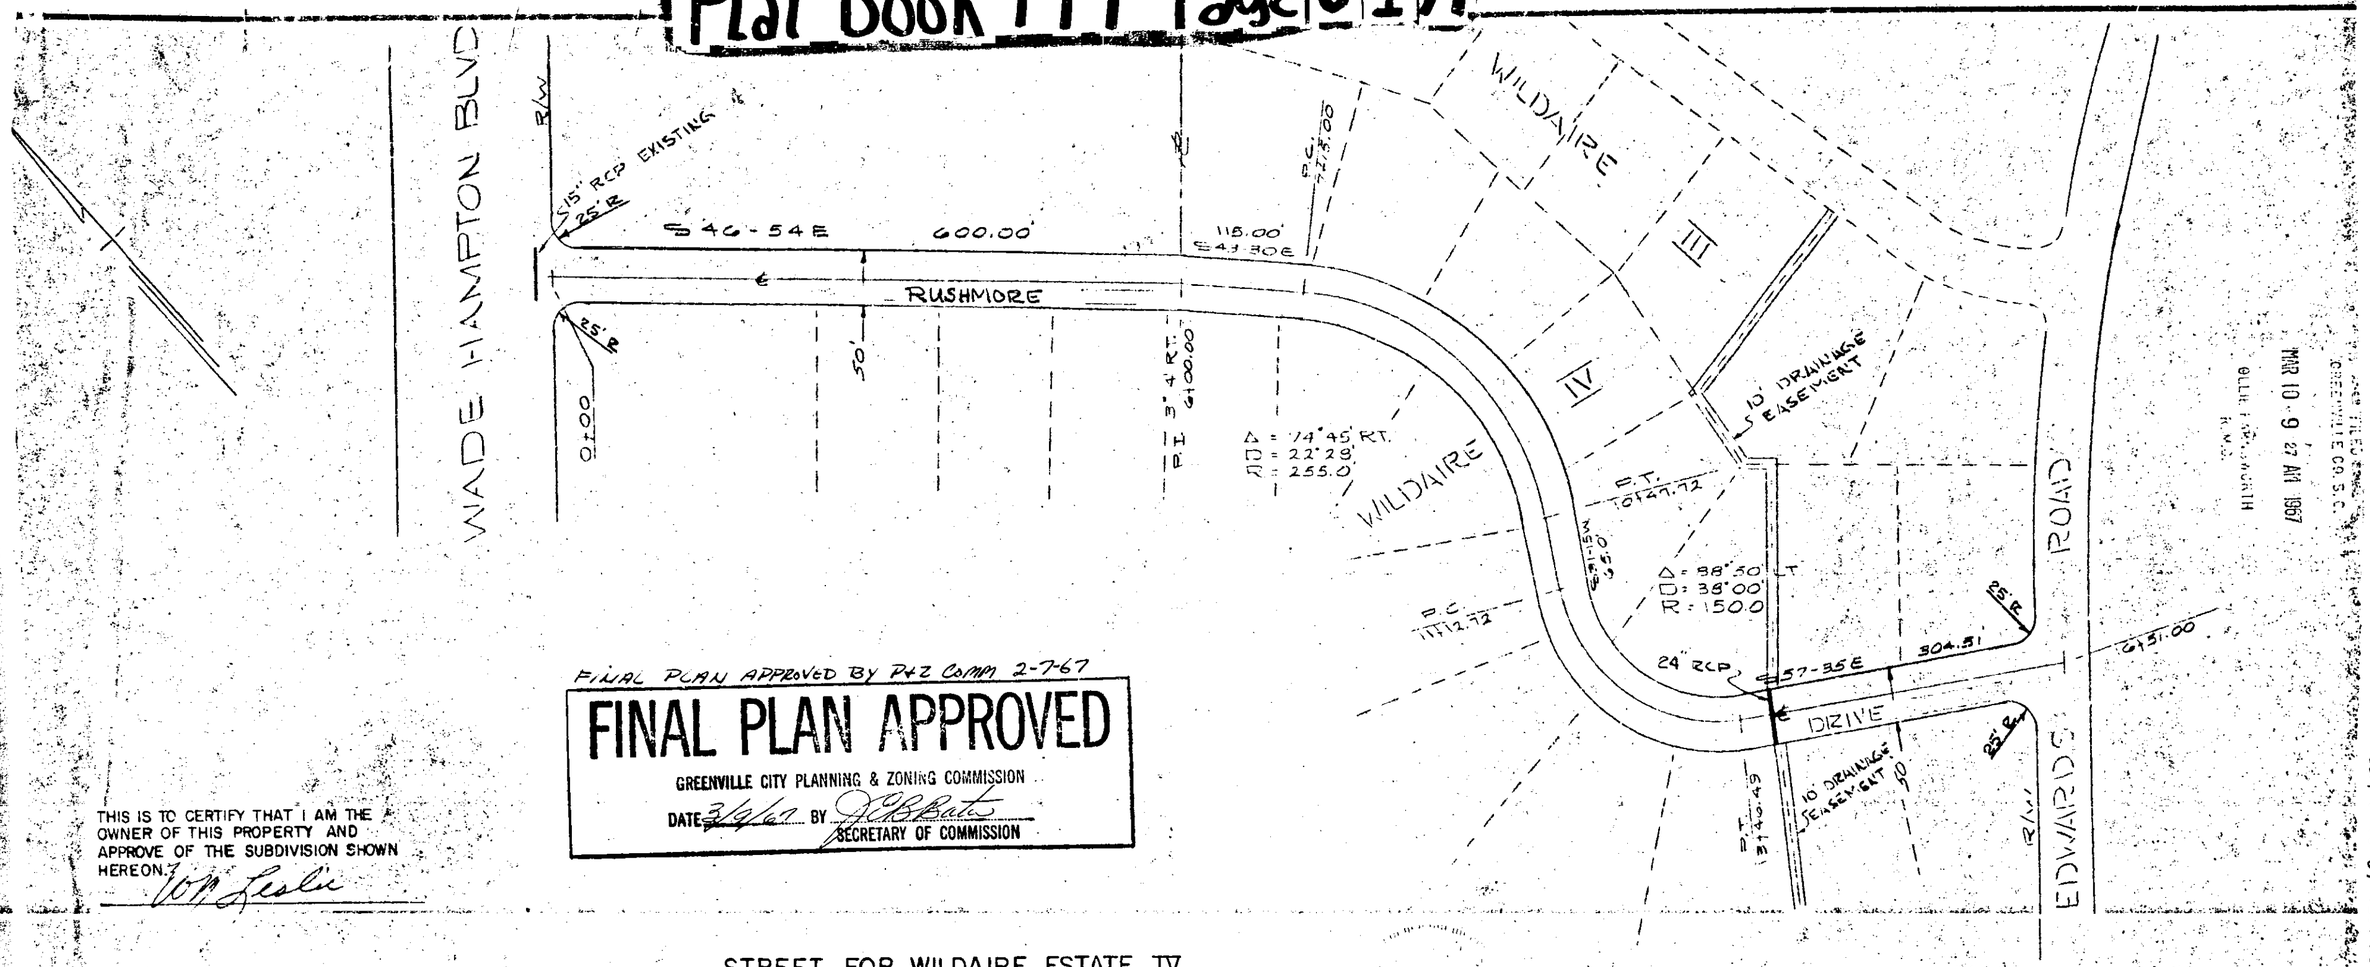

FINAL PLAN APPROVED BY P+Z COMM 2-7-67

FINAL PLAN APPROVED

GREENVILLE CITY PLANNING & ZONING COMMISSION

DATE 3/9/67 BY J.C.B. Bates
SECRETARY OF COMMISSION

THIS IS TO CERTIFY THAT I AM THE OWNER OF THIS PROPERTY AND APPROVE OF THE SUBDIVISION SHOWN HEREON. W.N. Leslie

STREET FOR WILDAIRE ESTATE IV
NEAR GREENVILLE, S.C.
SCALE 1" = 100' JAN. 25, 1967

I CERTIFY THAT THE ABOVE SURVEY IS CORRECT
Dougherty Ronald
REG. ENGR. NO. 962

PIEDMONT ENGINEERS & ARCHITECTS
GREENVILLE, SOUTH CARO.

BAD COPY

MAR 10 9 27 AM 1967
OLLIE FARNSWORTH
R.M.C.

#21622 Plat Book 10 Jan at March 19 67
And Recorded in Vol PPP Page 81 at 9:47 AM
Ollie Farnsworth
Register Mesne Conveyance Greenville County, S.C.

FIN 125 PPP-81 21622