Plat Book-PPP-Page 163

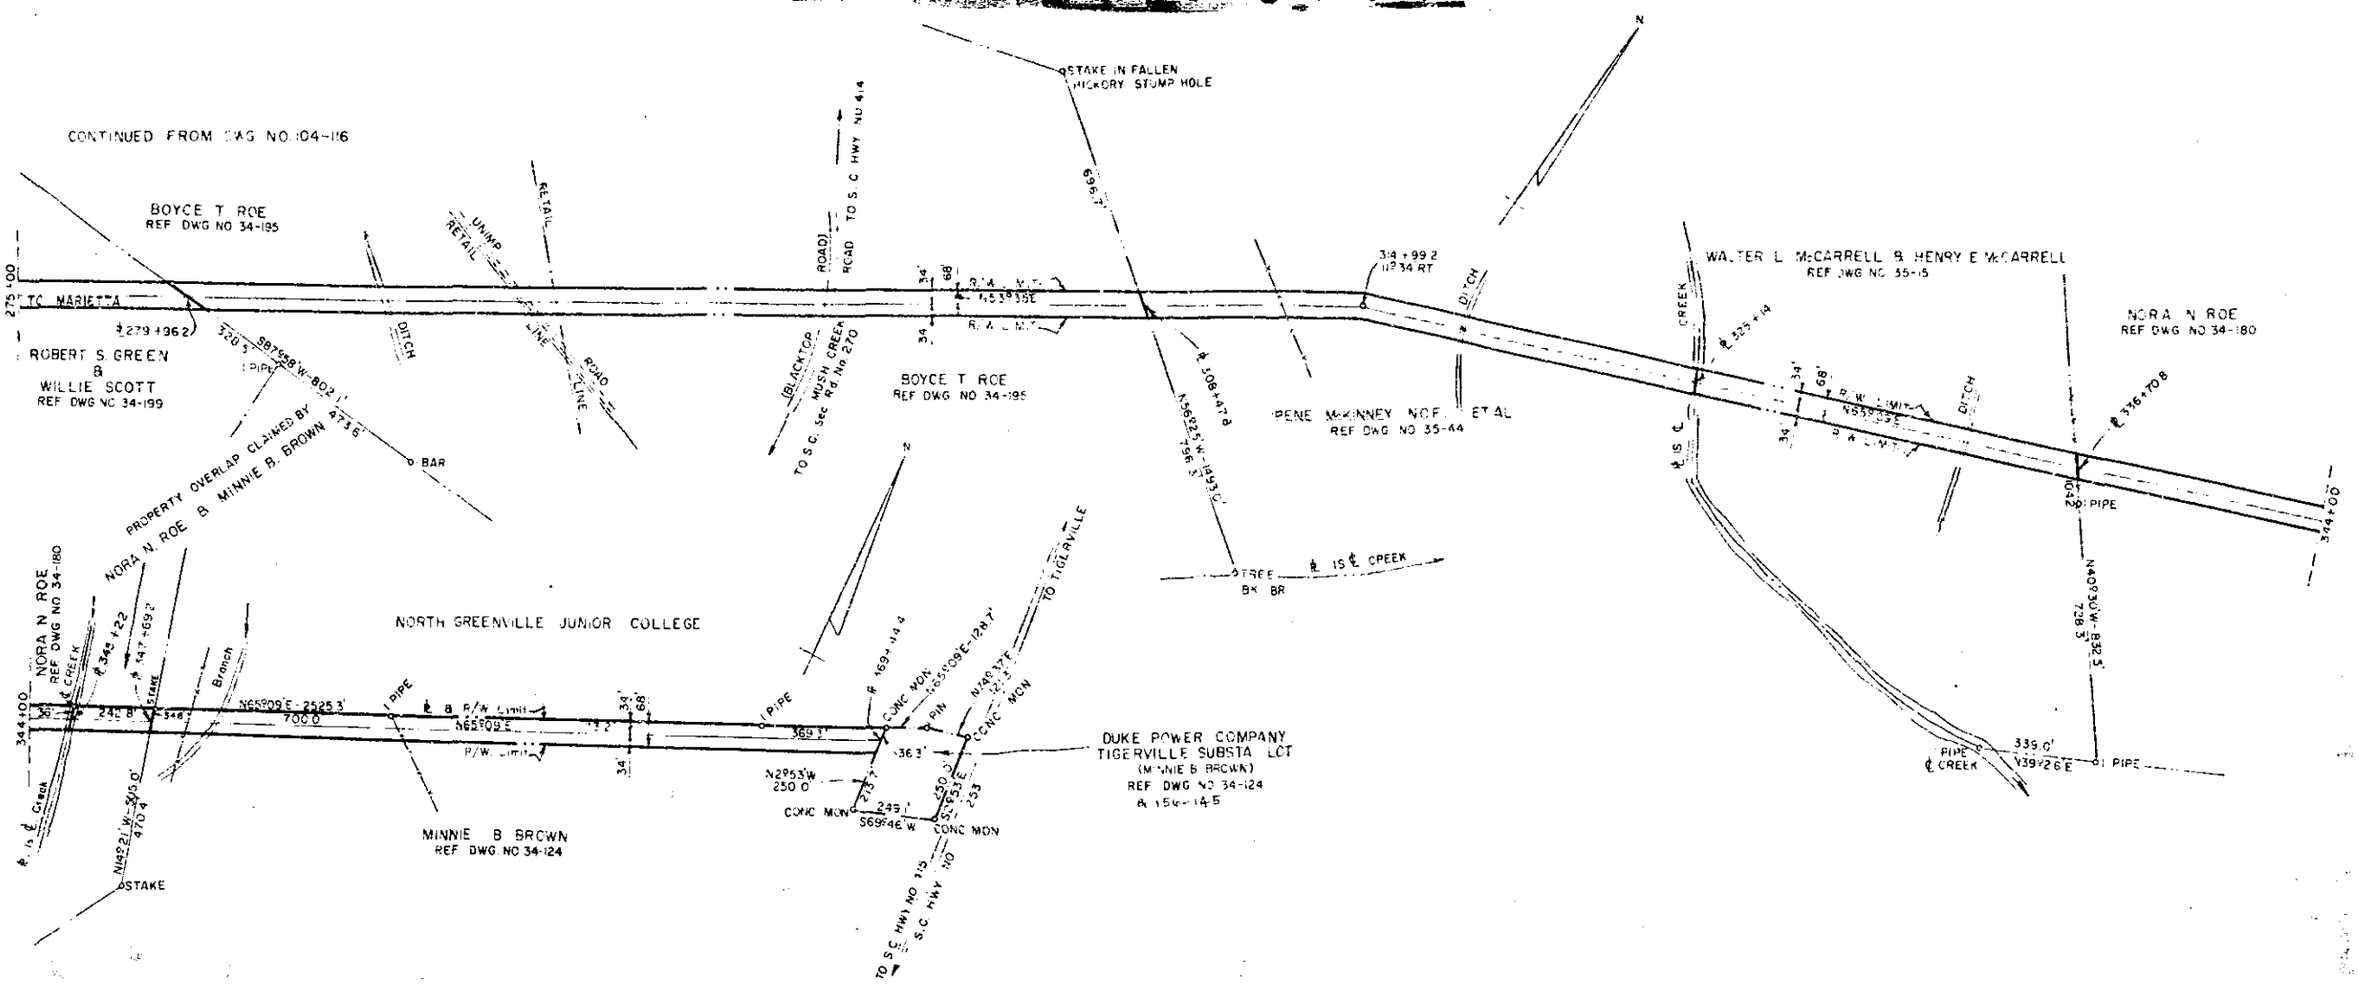

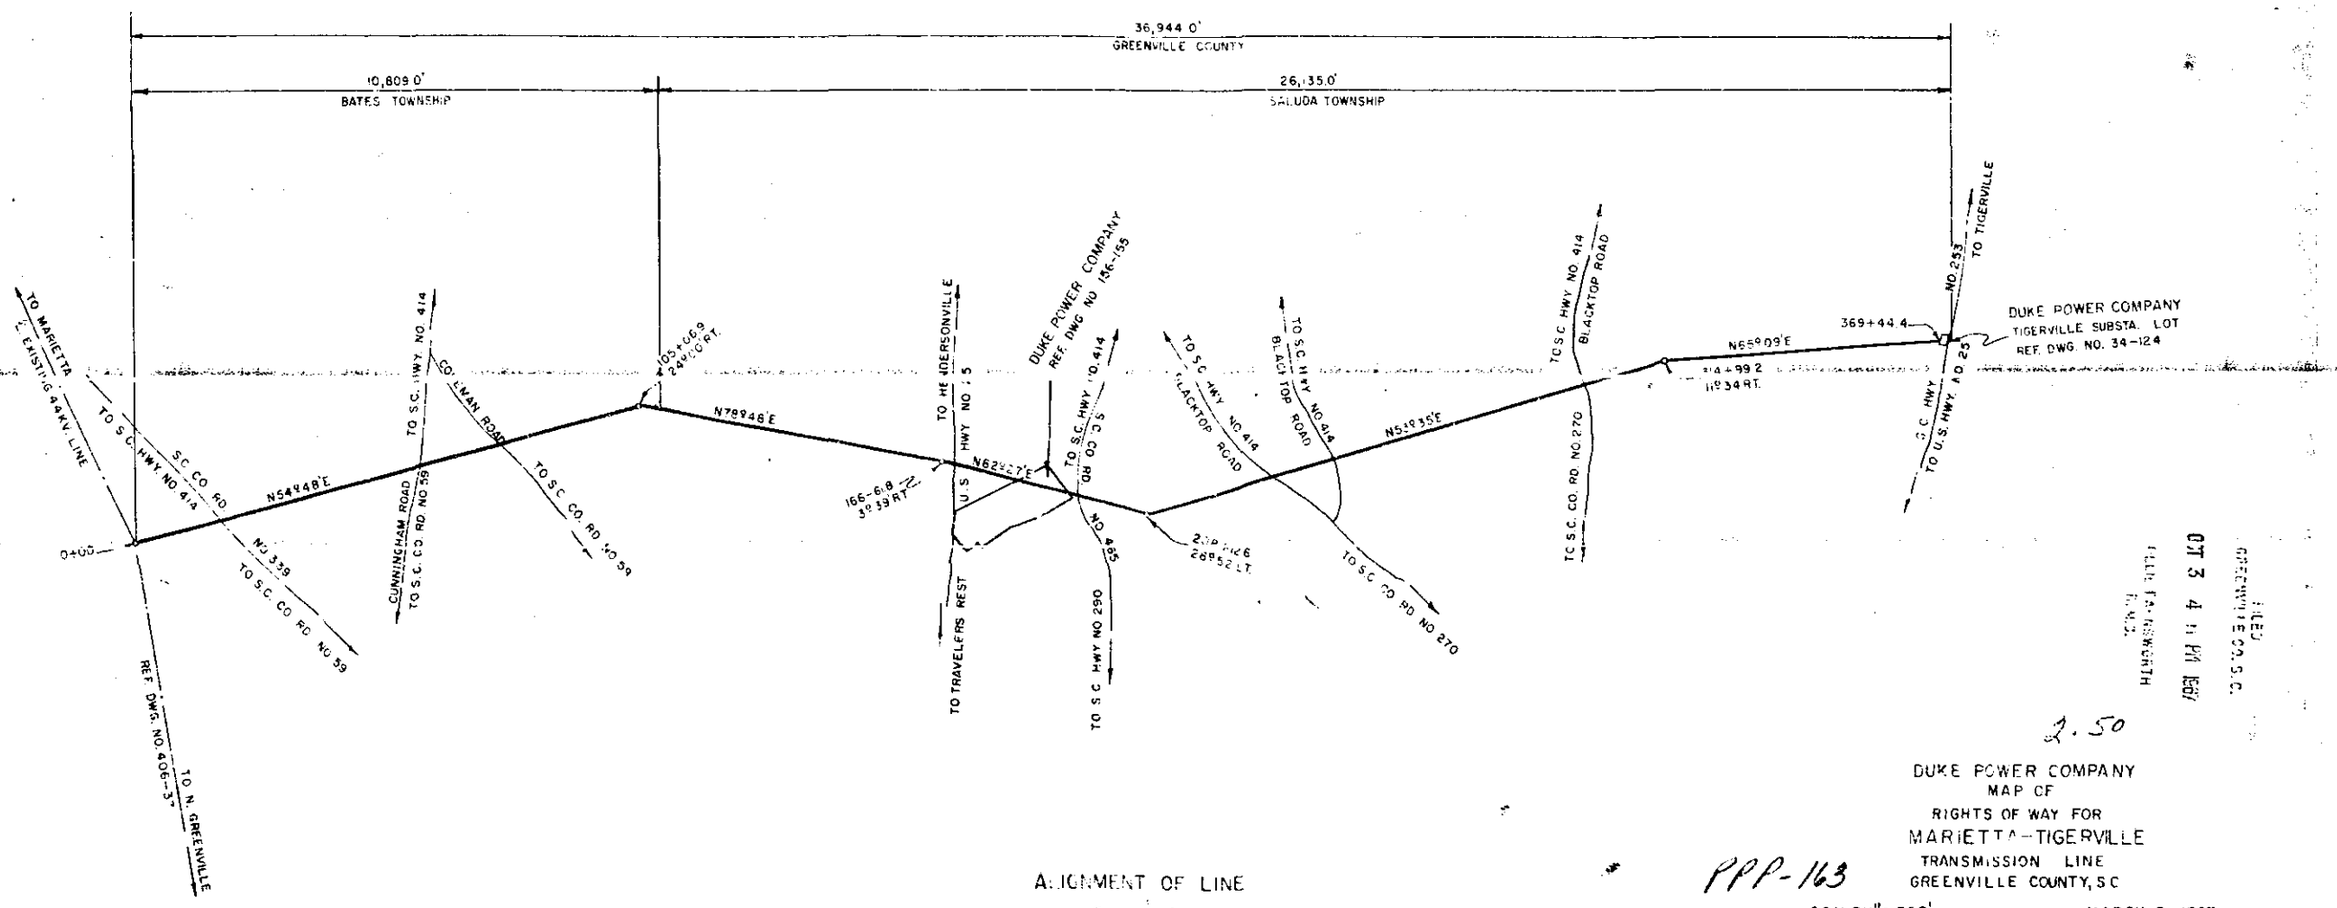

ALIGNMENT OF LINE
SCALE 1" = 2,000'

OCT 3 4 11 PM 1967
FILED
GREENVILLE CO. S. C.
ELLA F. AINSWORTH
R.M.C.

2.50

DUKE POWER COMPANY
MAP OF
RIGHTS OF WAY FOR
MARIETTA-TIGERVILLE
TRANSMISSION LINE
GREENVILLE COUNTY, S C

PPP-163

SCALE 1" = 300'
BOOK NO 921
MARCH 2, 1967
FILE NO 104-117

0 300 600 900 1200
SCALE IN FEET

9857

BAD COPY

9857 Filed This 3 day of Oct. 19 67 P
And Recorded in Vol PPP Page 163 at 4:11 M
Ollie Farnsworth
Register Mesne Conveyance Greenville County, S. C.

#9857 - 3 Oct., 1967