REF:
PLAT OF WADE HAMPTON GARDENS
SECT. NO. 2 FILED IN PLAT BK. DDD PAGE, 54-55

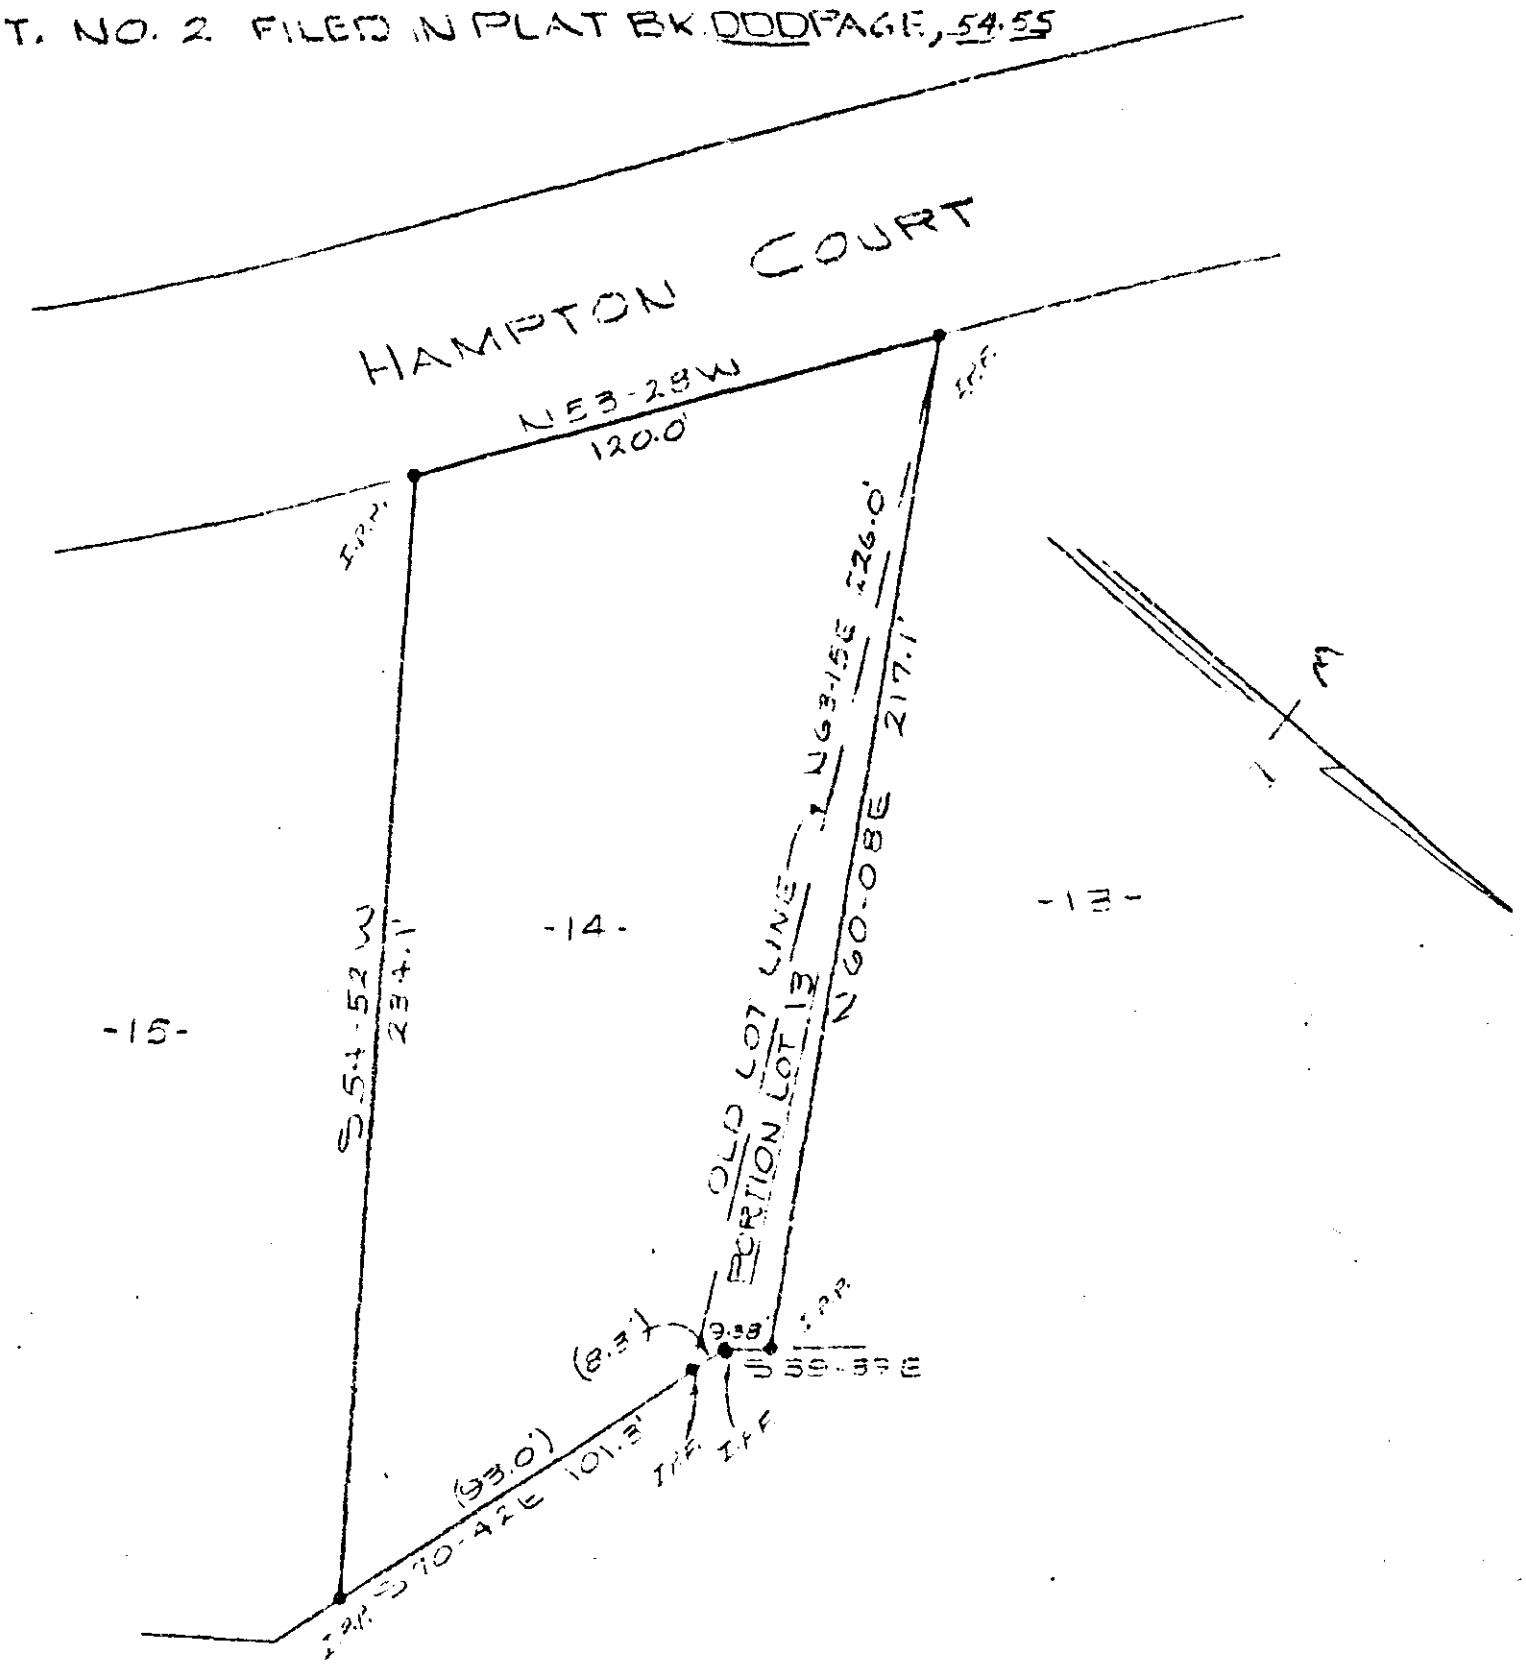

PROPERTY OF
PAUL ADDIS
NEAR GREENVILLE, S. C.
SCALE 1"-50' MARCH 22, 1967

GREENVILLE CO. S. C.
APR 25 4 18 PM 1967
GLLE Land Mortgage
R.M.C.

25796

PIEDMONT ENGINEERS AND ARCHITECTS
GREENVILLE, S. C.

Fee 50¢
QQQ - 103

#25796 Filed This 25 day of April 19 67
And Recorded In Vol. QQQ Page 103 at 4:58 P.M.
Grace Farnsworth
Register Mesne Conveyance Greenville County, S. C.