Plat Book KKK Page 89A

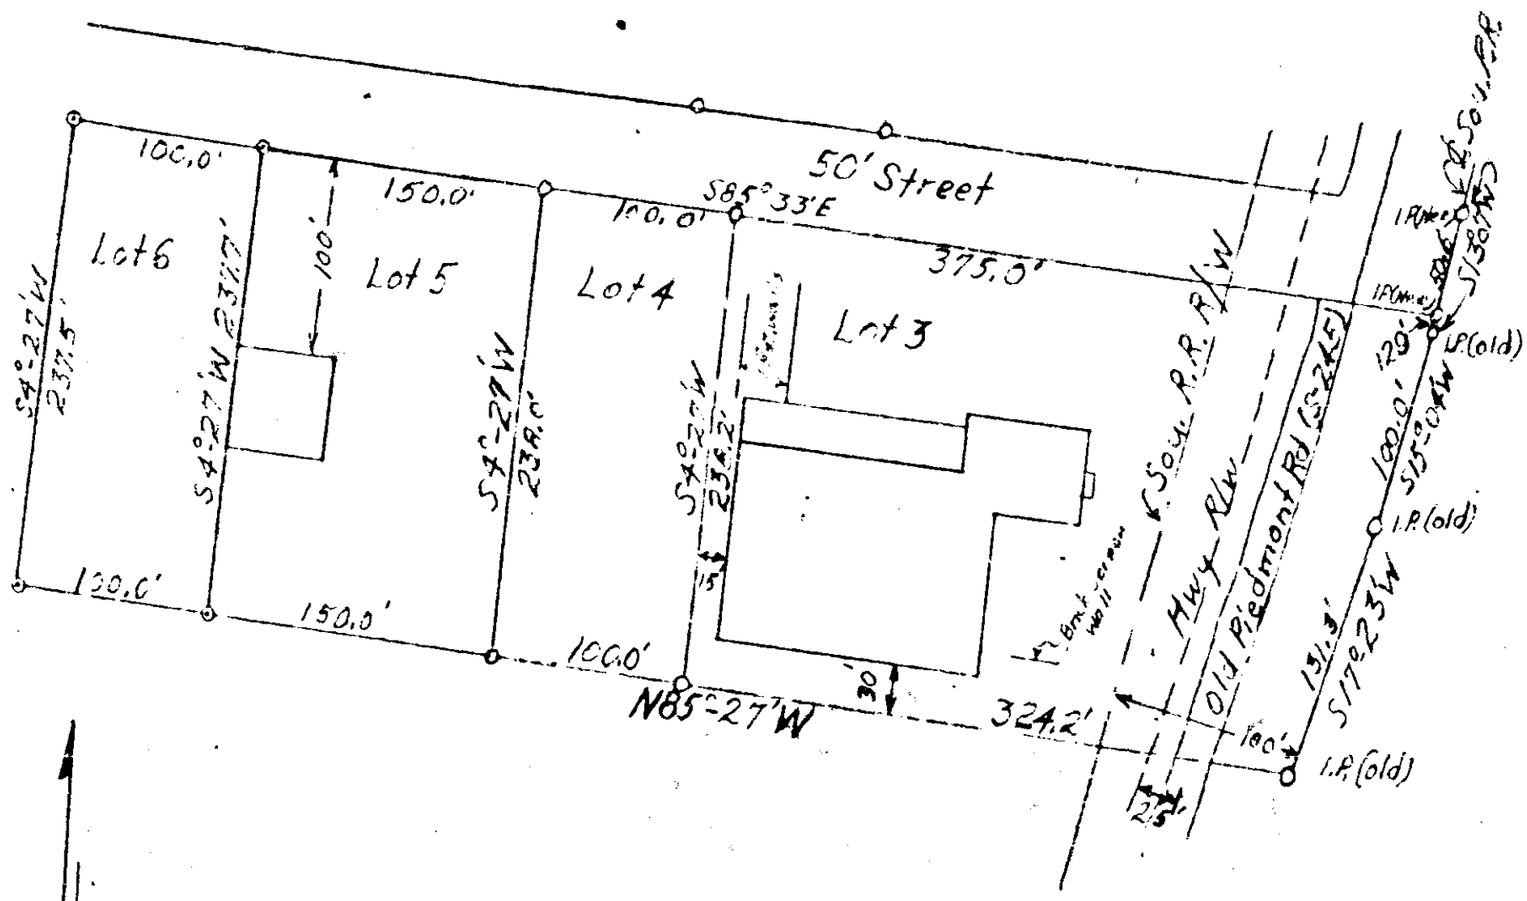

THIS IS TO CERTIFY THAT ON DEC. 21, 1966, I SURVEYED THE LOTS SHOWN ABOVE FOR FRANK TOWERS RICE, AND ALL LINES, WALLS, AND BUILDINGS ARE AS SHOWN AND THE BUILDINGS DO NOT ENCROACH ON THE PROPERTY LINES AND NO ADJACENT BUILDINGS ENCROACH ON SAID PROPERTY LINES. PROPERTY IS LOCATED S. W. OF GREENVILLE IN GREENVILLE COUNTY.

SCALE: 1" = 100' Alex R. Wilson REG. C. E. & L. S. NO. 1194

Lot #5 & #6 added July 21, 1967

4173

Paste in R.R.R. - 87

OLLIE FARNSWORTH
R.M.C.

AUG 7 9 37 AM 1967

Filed This 7th day of Aug. 1967

And Recorded in Vol. 888 Page 89 at 2:37 P.M.

Ollie Farnsworth

Register Mesne Conveyance Greenville County, S. C.