Plat Book-KKR-Page 139

#7029 Filed This 5th day of Sept. 1967
And Recorded in Vol KKR Page 139 at 5:05 M.
Ollie Farnsworth
Register Mesne Conveyance Greenville County, S. C.

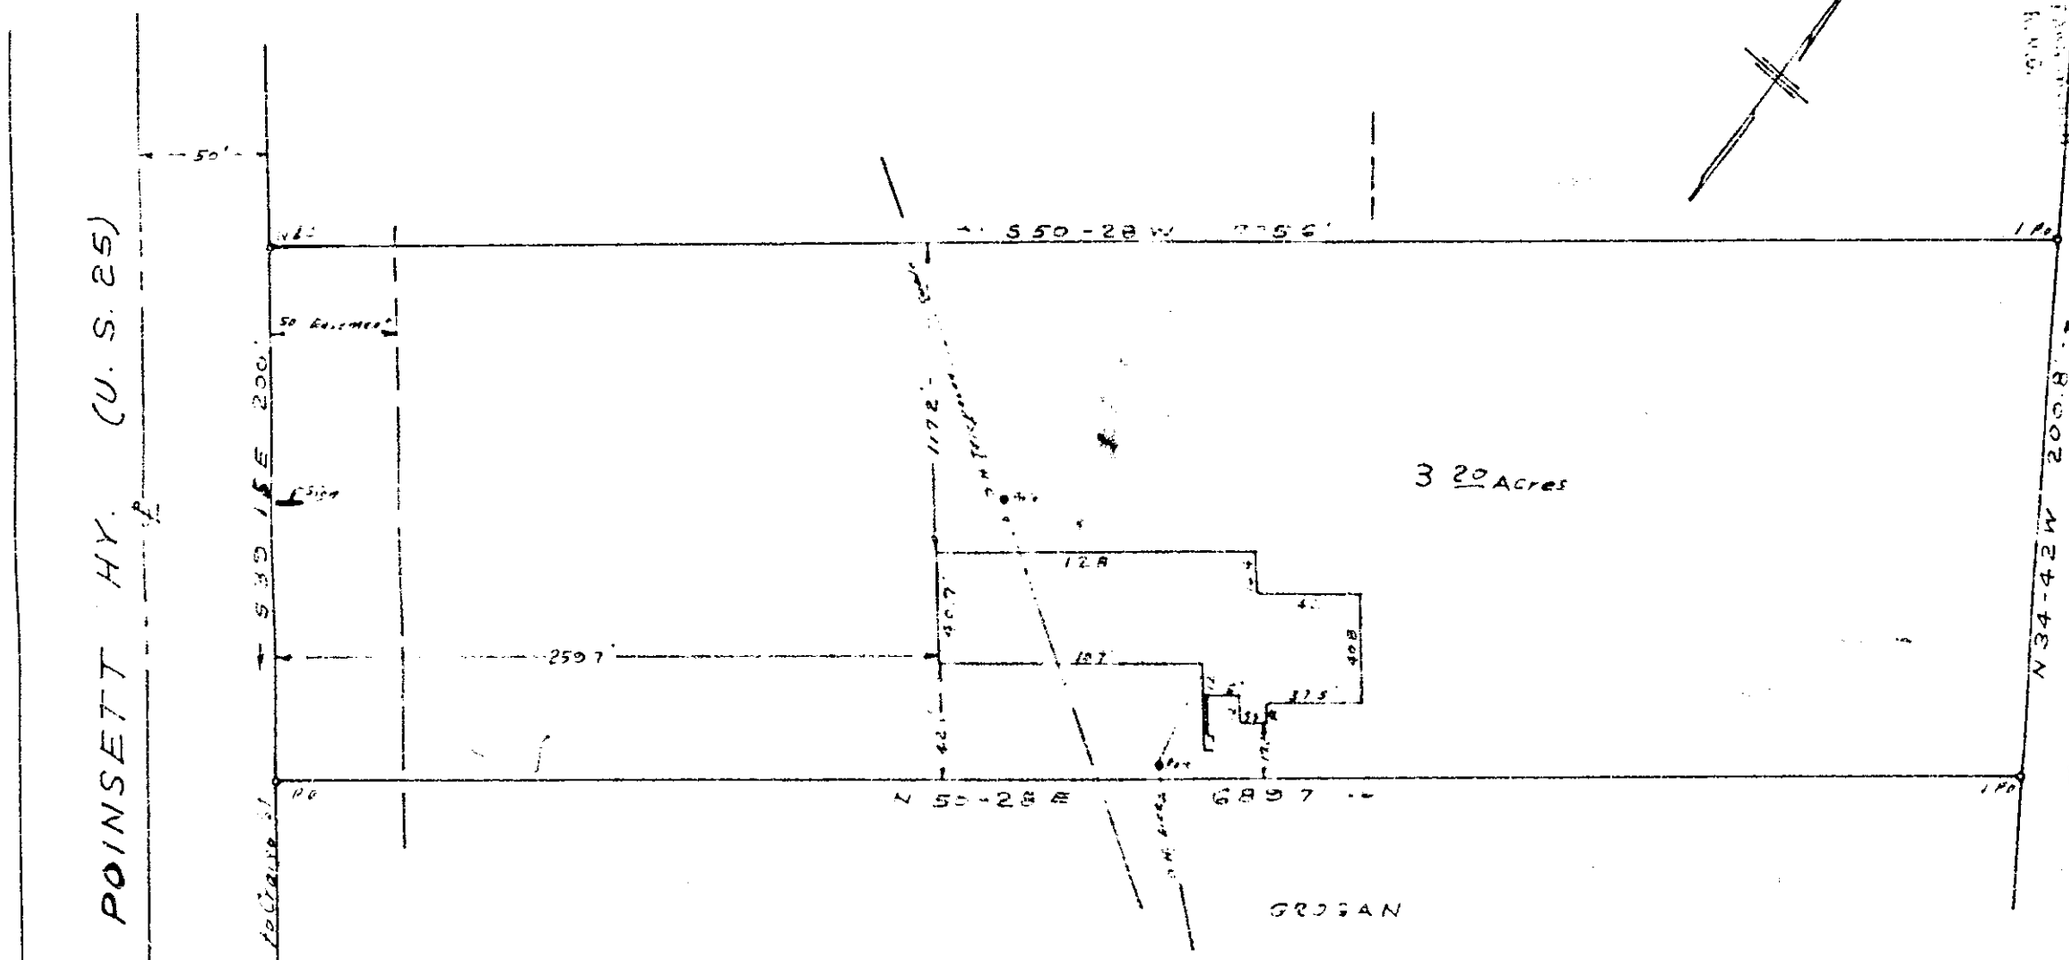

This is to certify that on the 21st day of August 1967, I surveyed the above property shown as A 3.20 Acre tract on plat of Wm M Tindal Est recorded in plat book of page , and that the property lines, walls and buildings are as shown, and do not encroach or project on adjacent streets or property; and that no adjacent buildings walls or power lines encroach or project on said premises except as shown hereon.

C. O. Riddle Reg. L.S. 1347

PROPERTY OF
WOMETCO FOOD SERVICES, INC.
NEAR GREENVILLE S.C.
SCALE 1" = 50' AUG 21, 1967

7029

Posted in 1100 KKR — 139