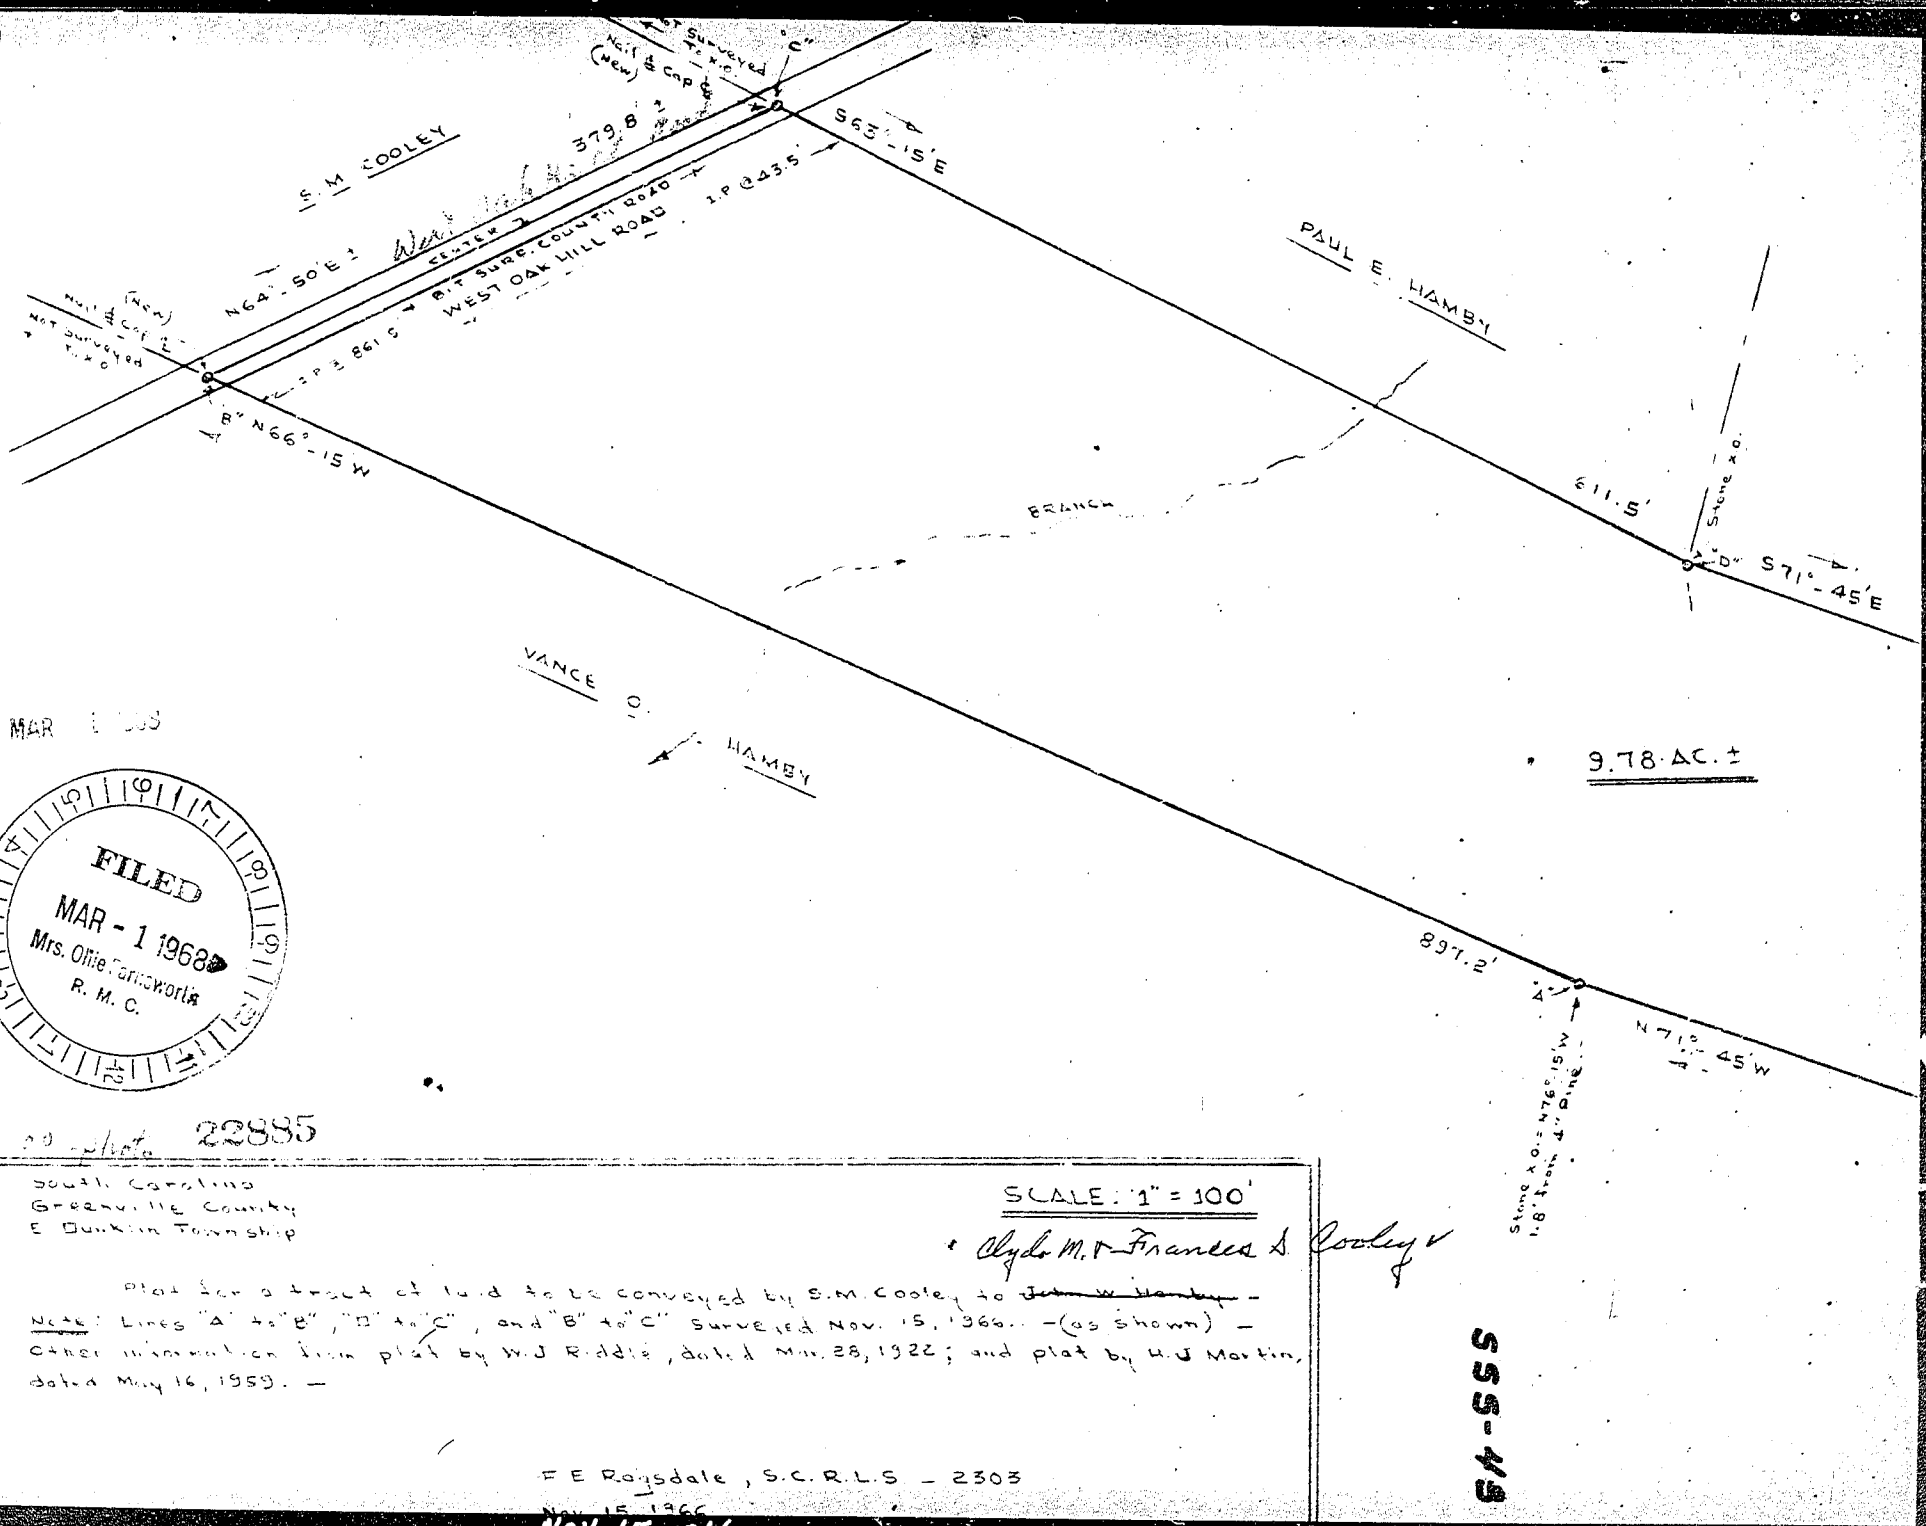

Recorded March 1, 1968 at 8:30 A. M., #22885.

MAR 1 1968

FILED
MAR - 1 1968
Mrs. Ollie Farnsworth
R. M. C.

22885

South Carolina
Greenville County
E Dunklin Township

SCALE: 1" = 100'

Clyde M. & Frances S. Cooley

Plat for a tract of land to be conveyed by S.M. Cooley to ~~Jas. W. Hamby~~ -

Note: Lines "A" to "B", "D" to "C", and "B" to "C" surveyed Nov. 15, 1966. -(as shown) - other information from plat by W.J. Riddle, dated Mar. 28, 1922; and plat by H.J. Martin, dated May 16, 1959. -

F E Roysdale, S.C.R.L.S. - 2303

Nov. 15, 1966

Nov. 15 1966