Plat Book SSS Page 89

Mail Hawkins Law Office
Box 196
Greer, S.C.

SSS-89

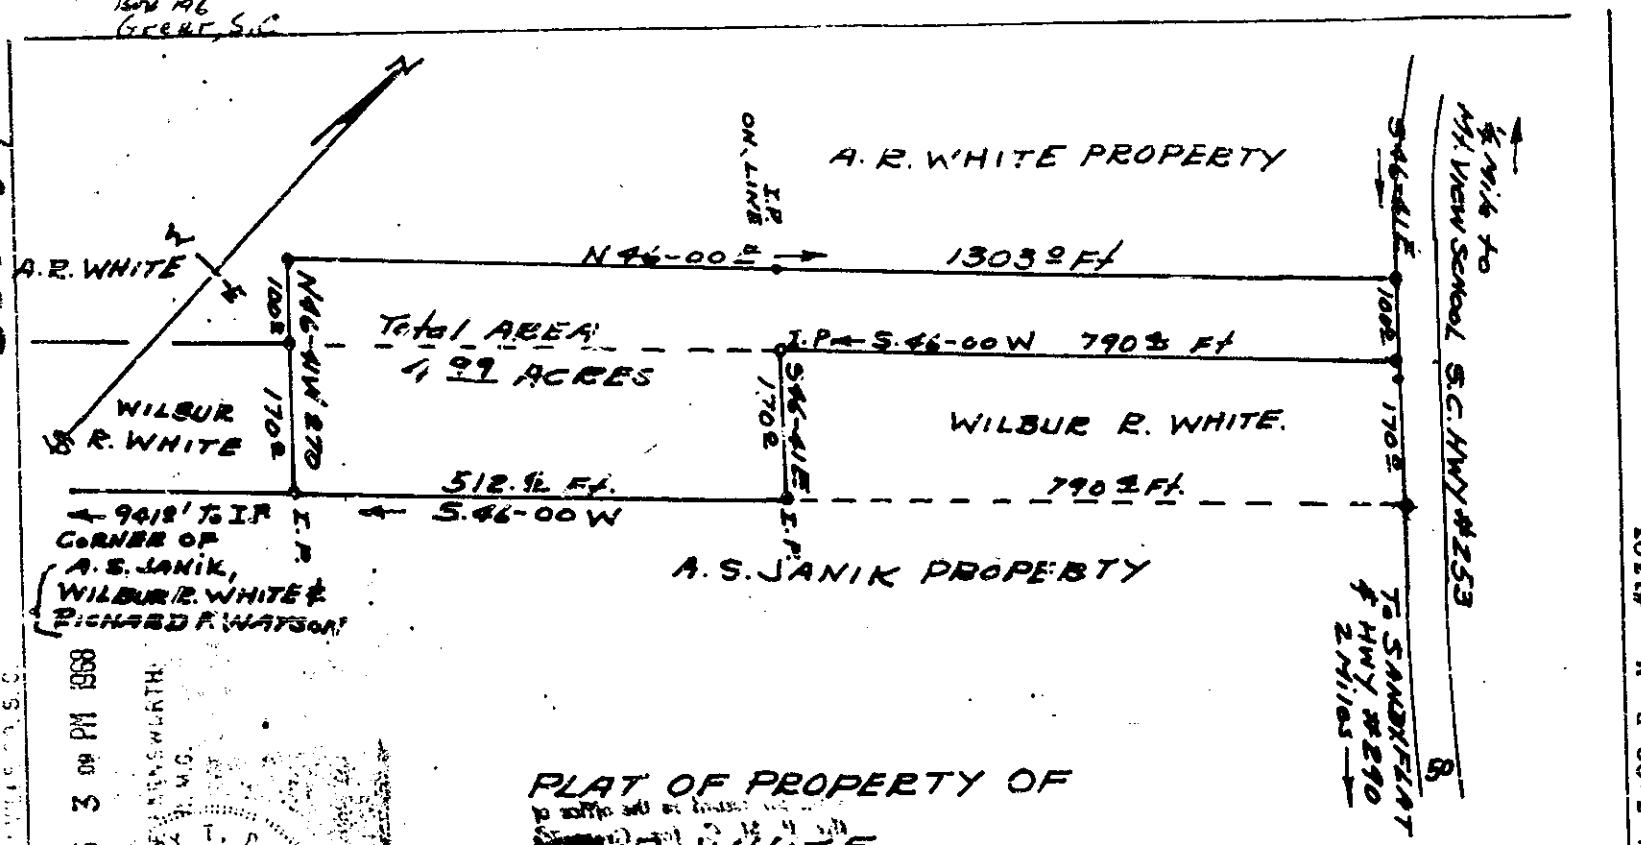

PLAT OF PROPERTY OF
A. R. WHITE
SOLD TO
D. FRANK WHITE
ONEAL TWP. GREENVILLE CO.
SOUTH CAROLINA

Survey by
Terry G. Dill
Reg C.E. & L.S. #104

This is to certify that I Surveyed the above Shown Property in two LOTS 1st Lot of 2.00 ACRES 20th day of March 1968, 2nd Lot of 2.99 ACRES on 3RD day of July 1968. The FENCE is all on the White Property near A. S. JANIK line. There is No Encroachment accross Property Line

SCALE 1" = 200'

Signed Terry G. Dill

JUL 16 3 09 PM 1968

1303

1.00

SSS-89

Recorded July 16, 1968 at 3:09 P. M., #1303.