Plat Book SSS Page 151

SSS-151

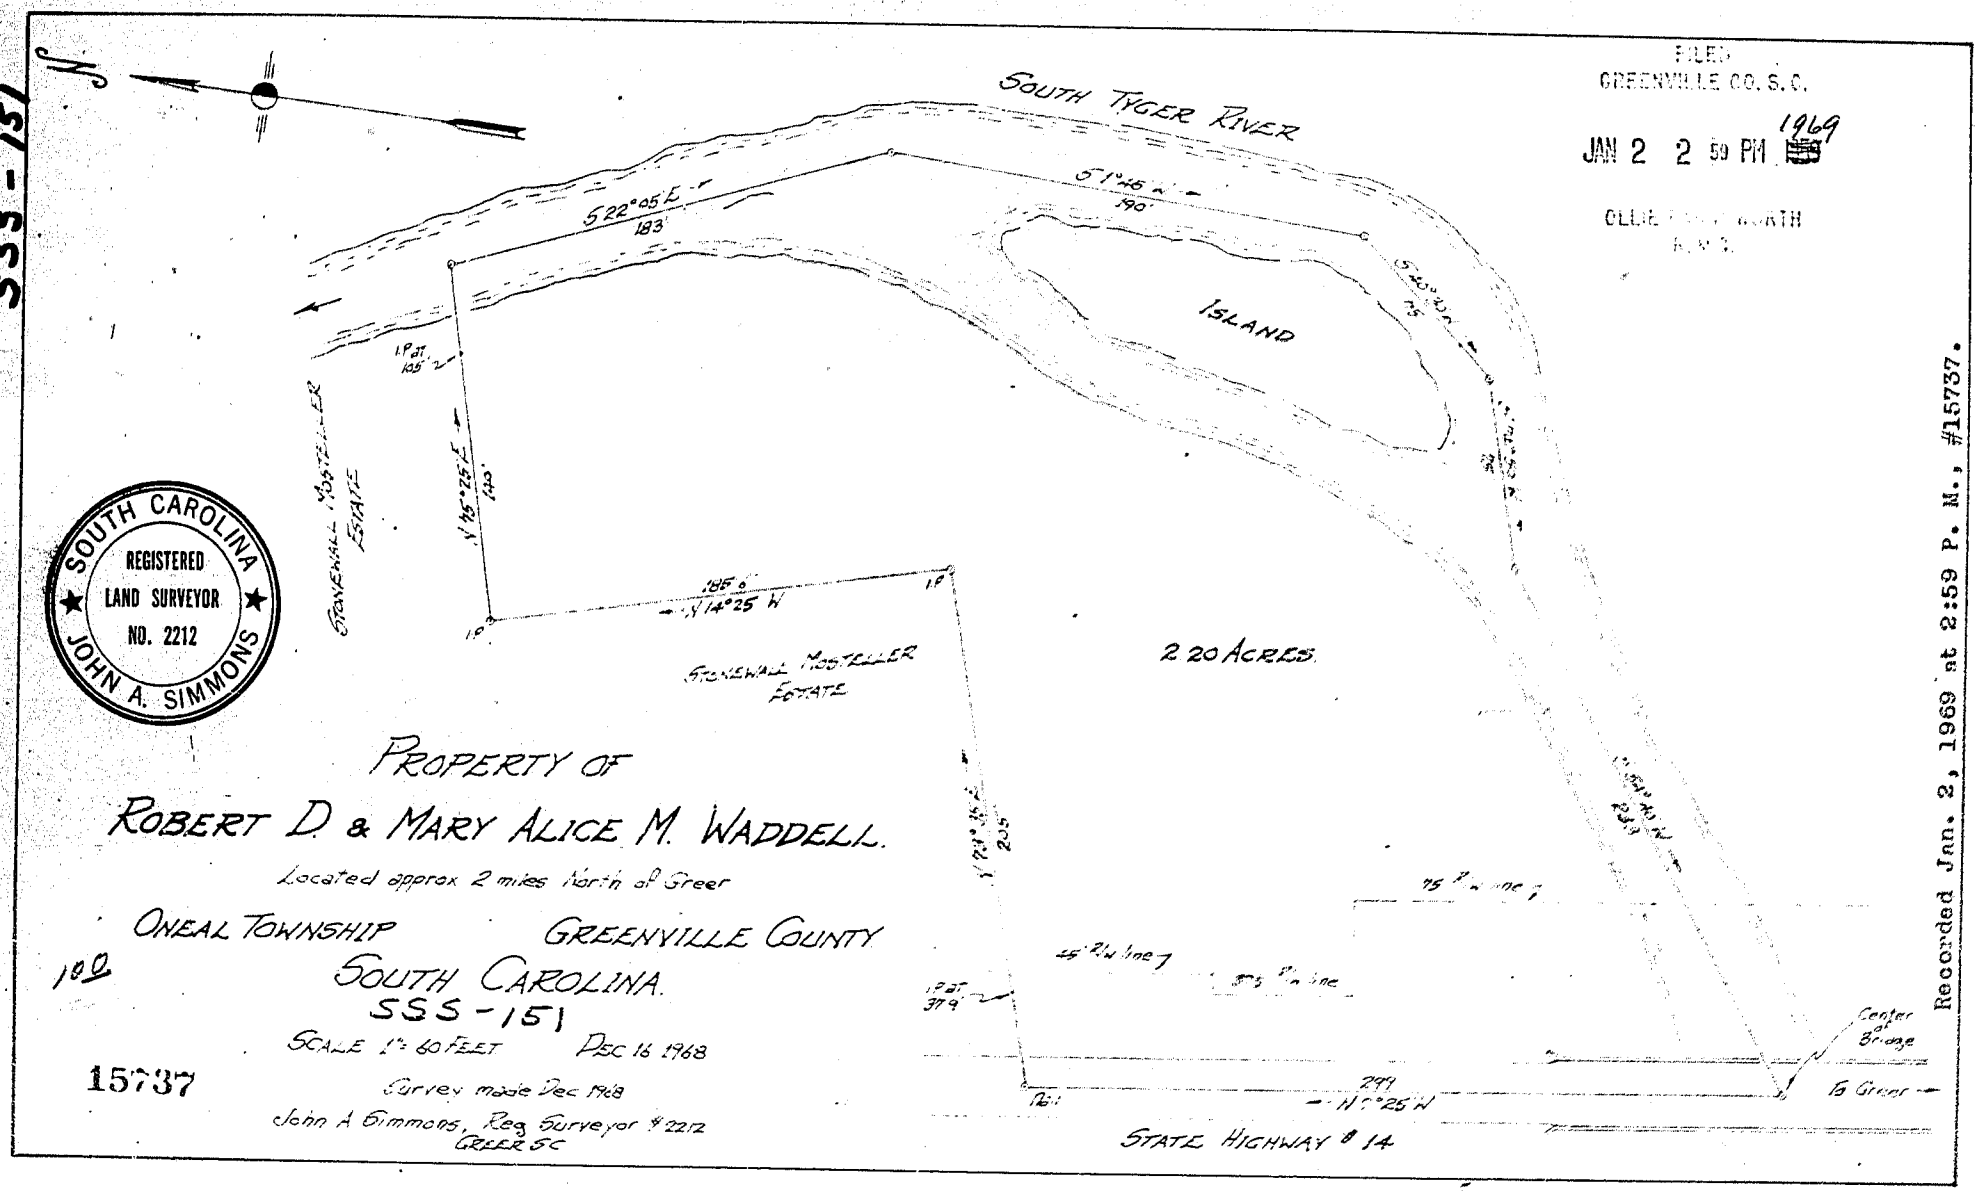

SOUTH CAROLINA
REGISTERED
LAND SURVEYOR
NO. 2212
JOHN A. SIMMONS

FILED
GREENVILLE CO. S. C.
JAN 2 2 59 PM 1969
OLLIE FARNSWORTH
R.M.C.

Recorded Jan. 2, 1969 at 2:59 P. M., #15737.

PROPERTY OF
ROBERT D & MARY ALICE M. WADDELL.
Located approx 2 miles North of Greer
ONEAL TOWNSHIP GREENVILLE COUNTY
SOUTH CAROLINA
SSS-151
SCALE 1" = 60 FEET DEC 16 1968
Survey made Dec 1968
John A Simmons, Reg Surveyor # 2212
GREER SC

100

15737