#26338 Filed This 9th day of April 1968
And Recorded In Vol. TTT Page 5 at 3:57 P.M.
Ollie Farnsworth
Register Mesne Conveyance Greenville County, S. C.

Plat Book-TTT-Page 5

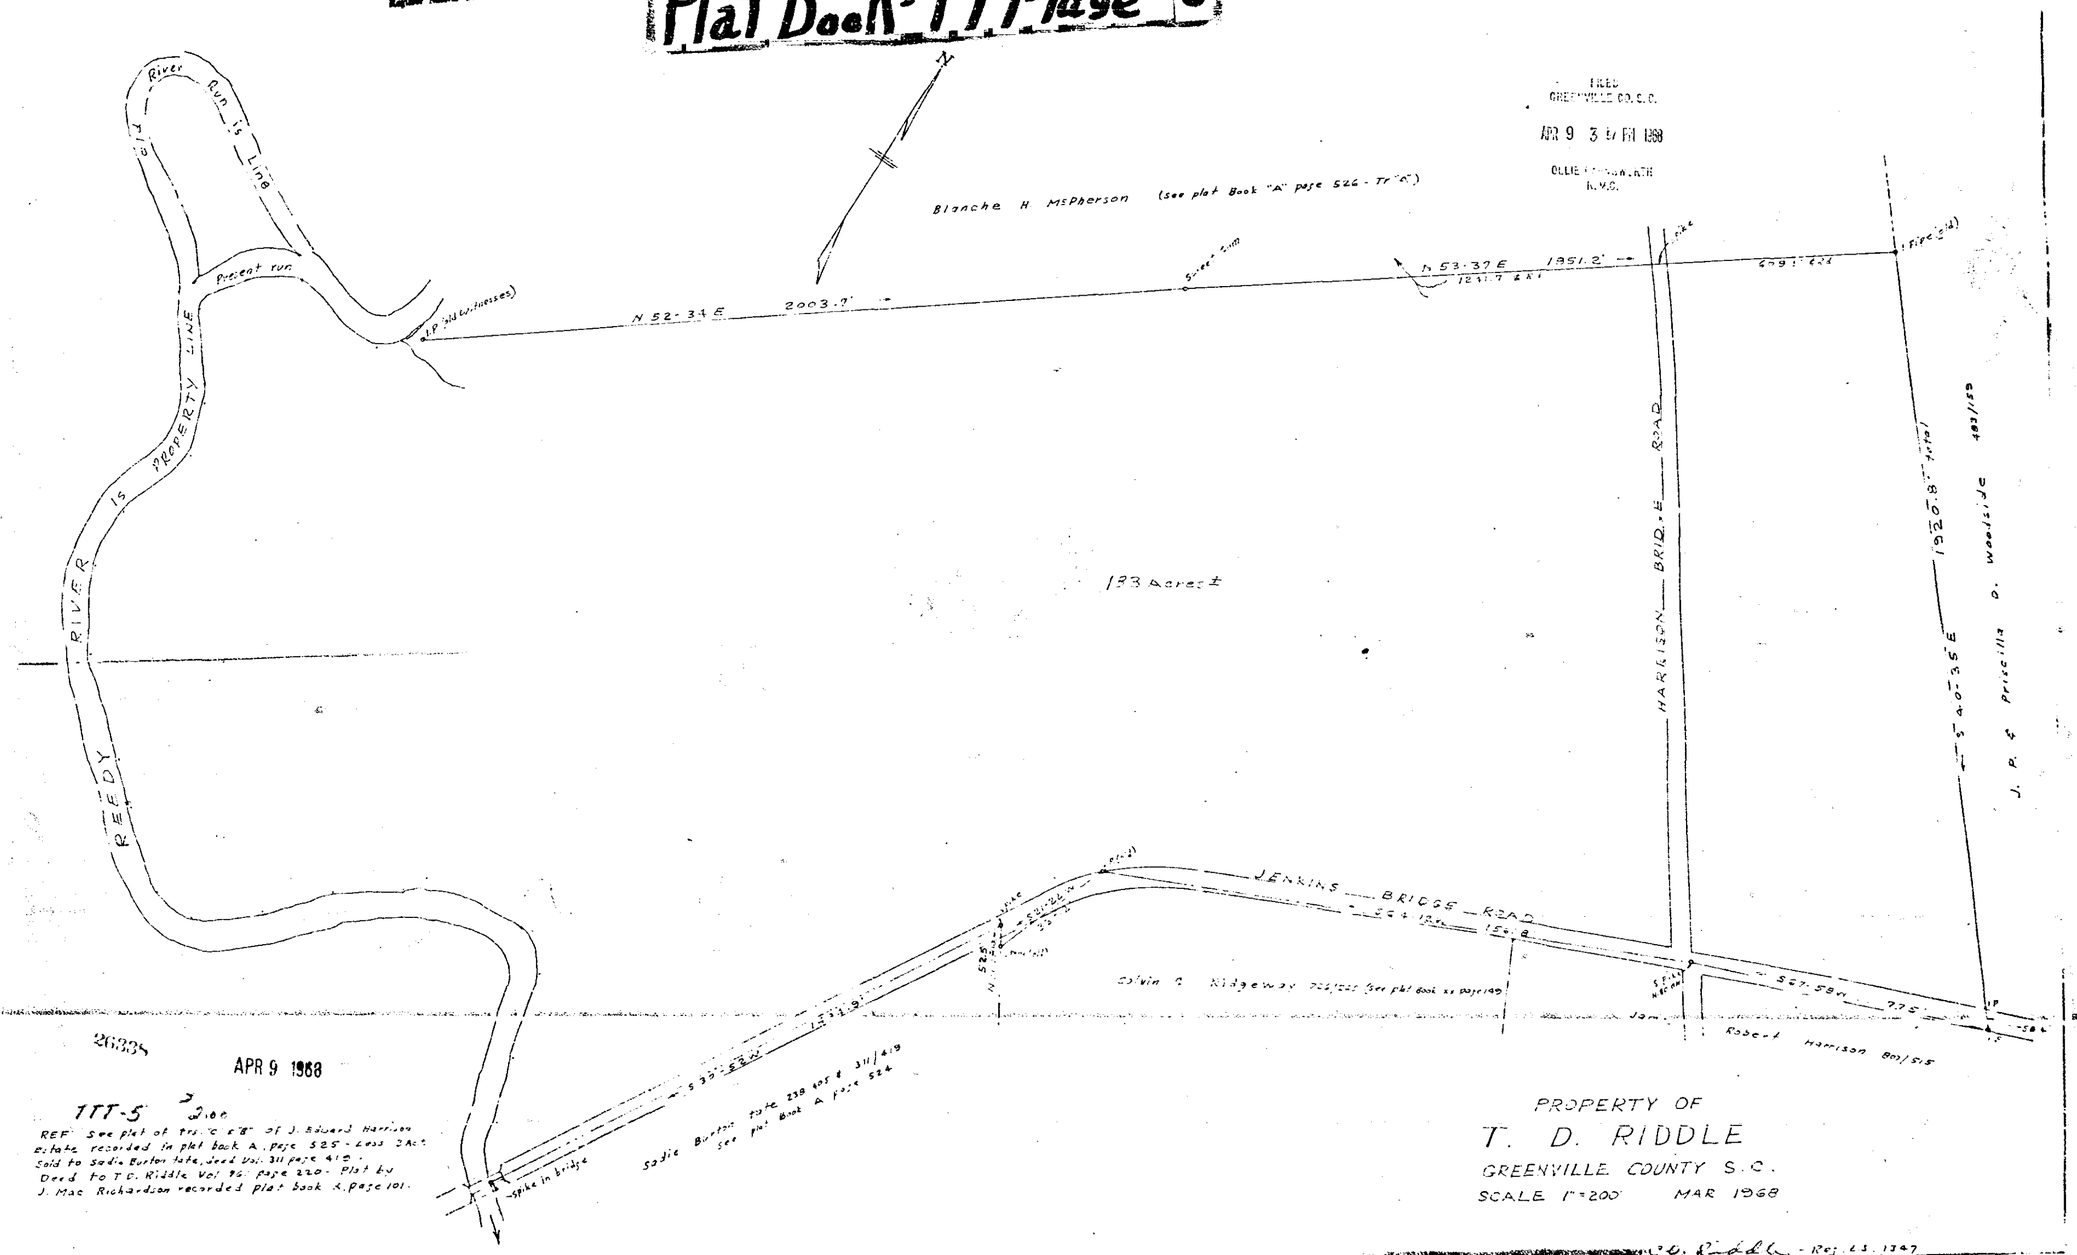

FILED
GREENVILLE CO. S.C.
APR 9 3 57 PM 1968
OLLIE FARNSWORTH
R.M.C.

26338

APR 9 1968

TTT-5 2.00

REF: See plat of trs. "C" & "B" of J. Edward Harrison estate recorded in plat book A, page 525 - Less 2 Acs. Sold to Sadie Burton tate, deed Vol. 311 page 419. Deed to T.D. Riddle Vol. 96 page 220. Plat by J. Mac Richardson recorded plat book X, page 101.

PROPERTY OF
T. D. RIDDLE
GREENVILLE COUNTY S.C.
SCALE 1" = 200' MAR 1968

C. D. Riddle - Reg. L.S. 1347

F.B. A-68

TEN 1 2 3 4 5 6

BAD COPY