#17520 Filed This 24 day of Jan. 1969
And Recorded in Vol. T T T Page 68 at 11:03 A.
Ollie Farnsworth
Register Mesne Conveyance Greenville County, S. C.

68

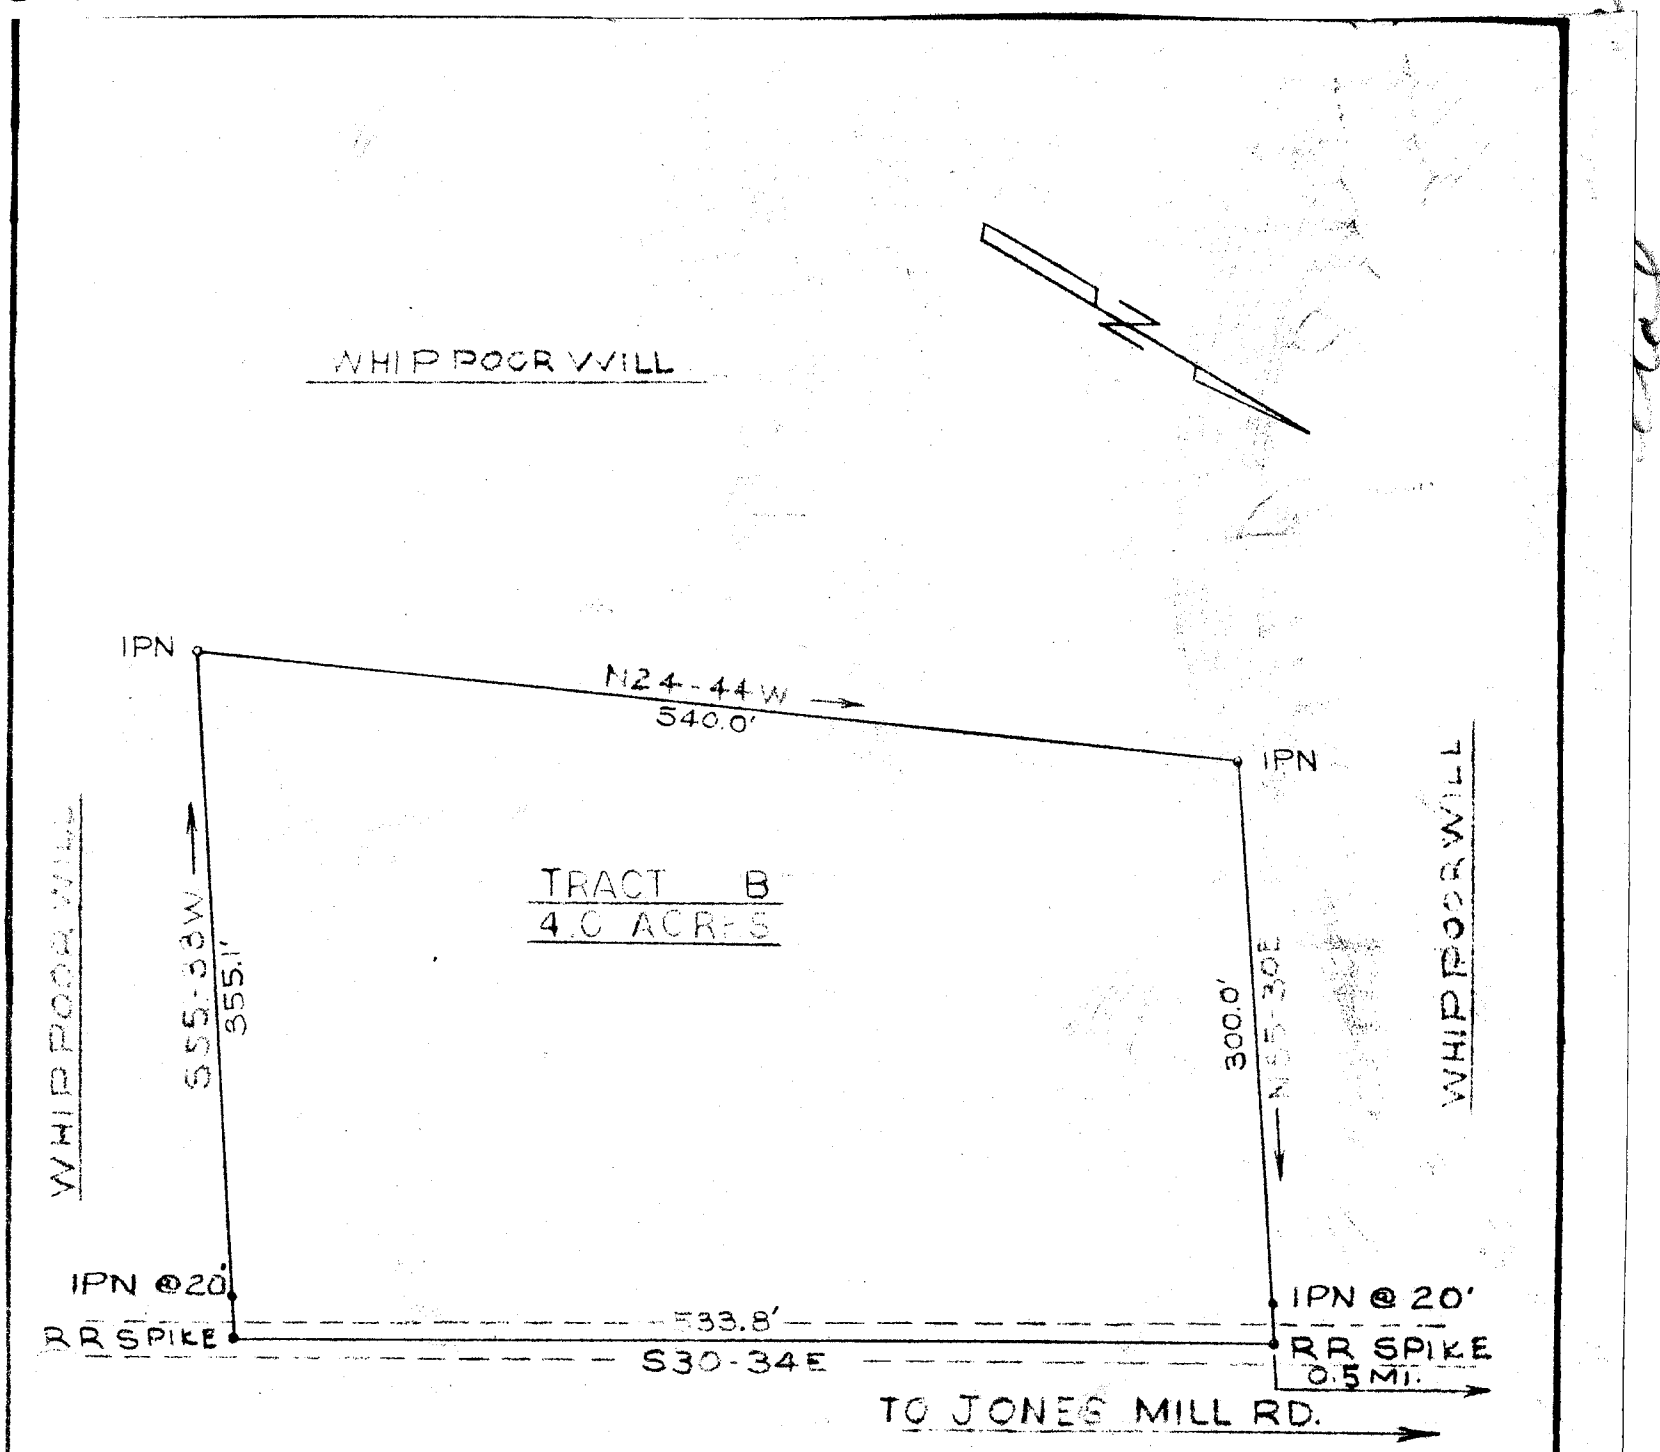

PLAT OF PROPERTY OF
WHIPPOORWILL COUNTRY CLUB
CLUB HOUSE SITE
(SURVEYED BY ROBERT M. SUDDETH)
FAIRVIEW TOWNSHIP
GREENVILLE COUNTY, SOUTH CAROLINA
SCALE 1"=100' DATE JAN. 22, 1969

OLLIE FARNSWORTH R.M.C.

FILED JAN 24 11 03 AM 1969 GREENVILLE CO. S. C.

William R. McCoy
Reg. Engr. & L. S. #3551

17520

754
TTT-68

enwright associates
GREENVILLE, S. C.