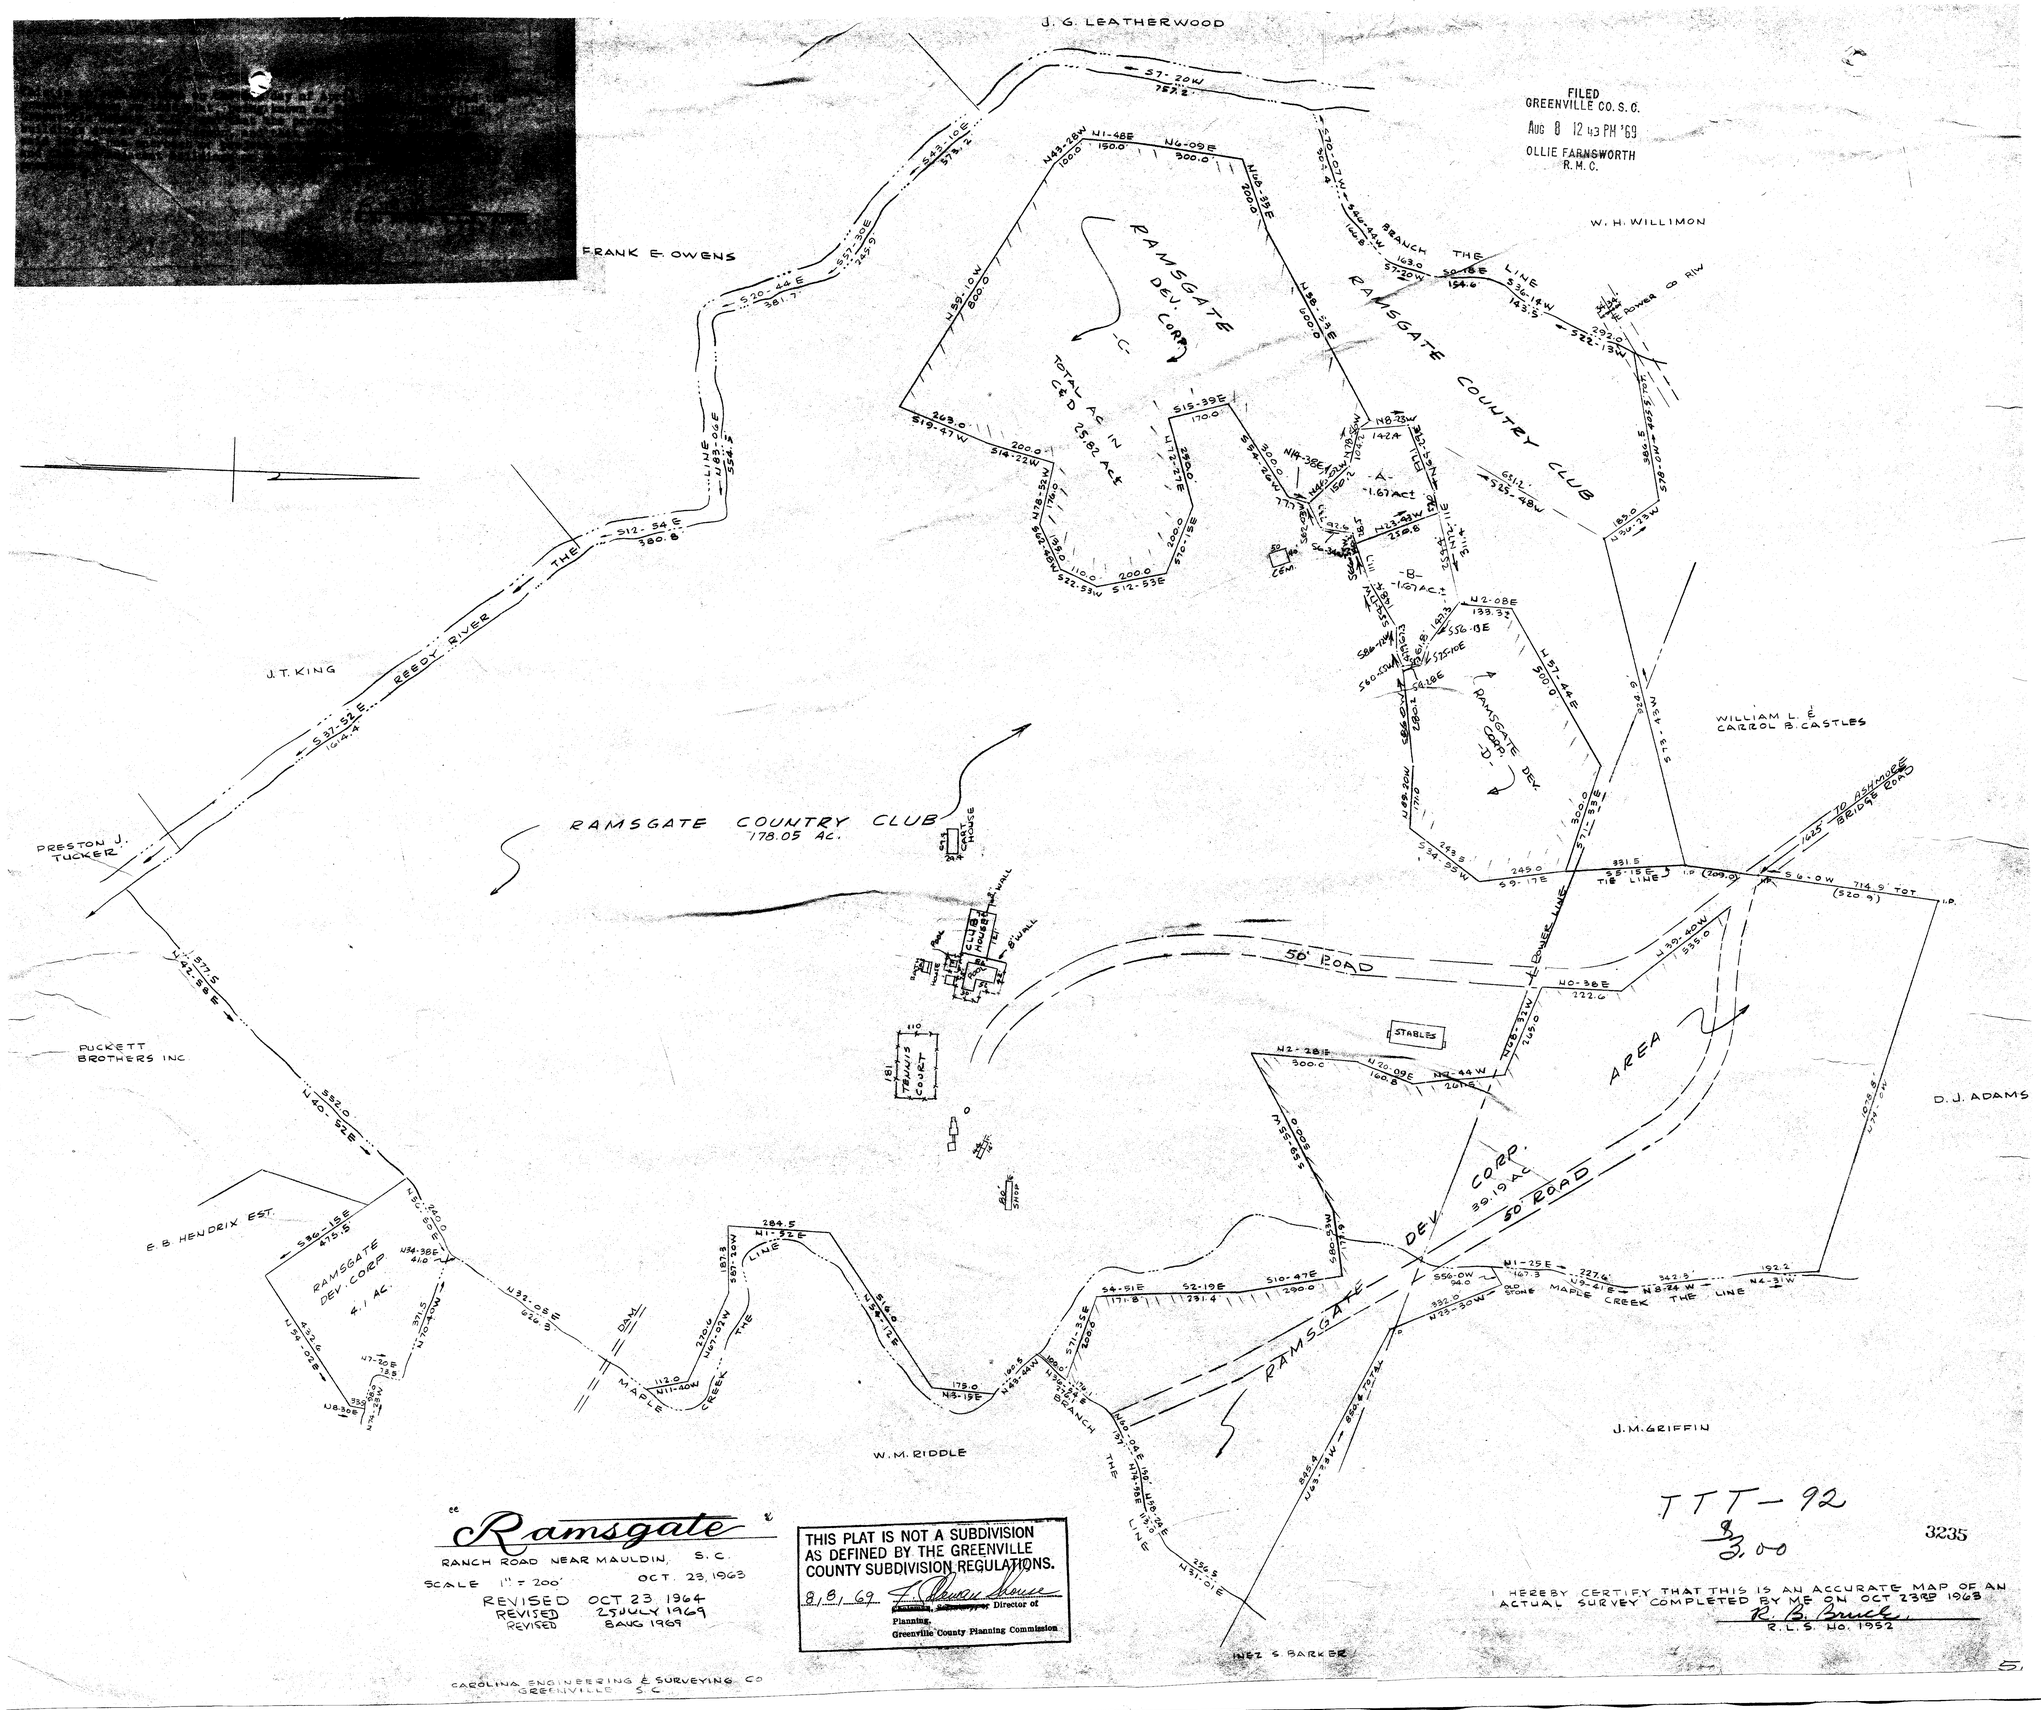

#3235 Filed This 8 day of Aug. 1969
And Recorded in Vol. TTT Page 92 at 12:43 P.M.
Ollie Farnsworth
Register Mesne Conveyance Greenville County, S. C.

"Ramsgate"
RANCH ROAD NEAR MAULDIN, S. C.
SCALE 1" = 200'
OCT. 23, 1963
REVISED OCT 23 1964
REVISED 25 JULY 1969
REVISED 8 AUG 1969

THIS PLAT IS NOT A SUBDIVISION AS DEFINED BY THE GREENVILLE COUNTY SUBDIVISION REGULATIONS.
8/8/69
F. Dewan Shouse
Chairman, Secretary, or Director of Planning,
Greenville County Planning Commission

TTT-92
$3.00

3235

I HEREBY CERTIFY THAT THIS IS AN ACCURATE MAP OF AN ACTUAL SURVEY COMPLETED BY ME ON OCT 23RD 1963
R. B. Bruce
R.L.S. No. 1952

CAROLINA ENGINEERING & SURVEYING CO
GREENVILLE S.C.