Plat Book-TTT-Page 183

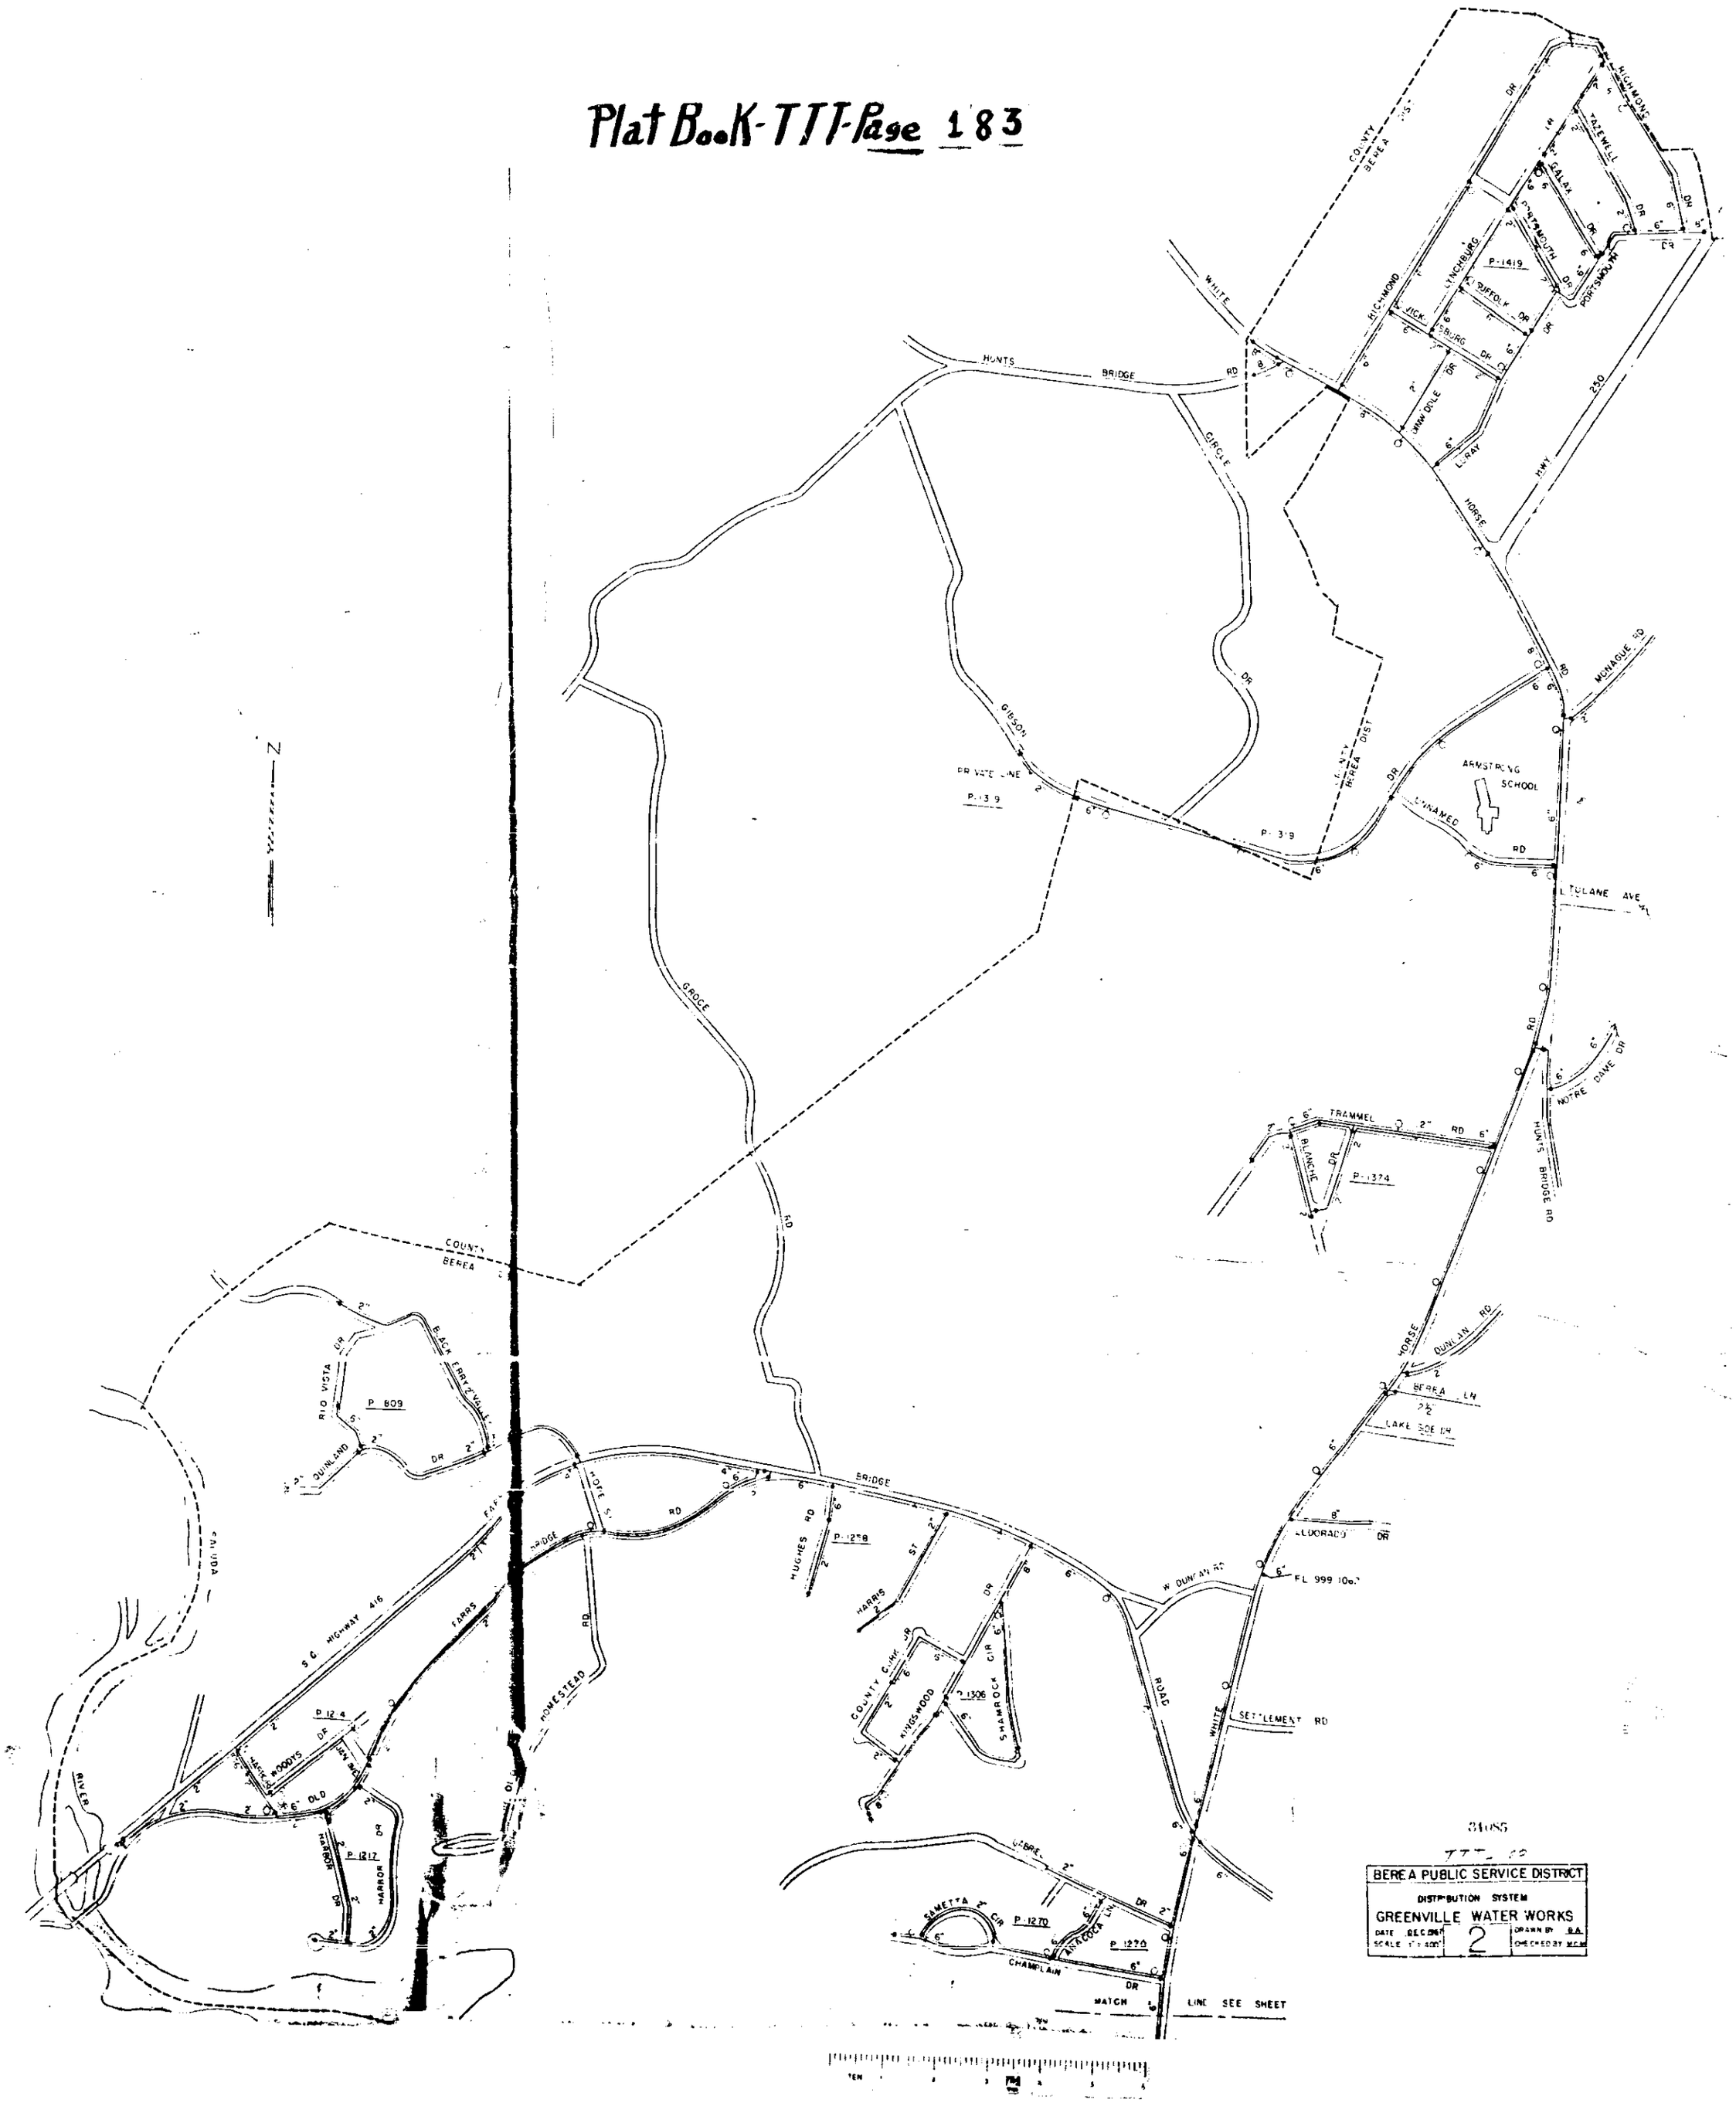

31085

TTT-18

BEREA PUBLIC SERVICE DISTRICT
DISTRIBUTION SYSTEM
GREENVILLE WATER WORKS
DATE DEC 1961 | 2 | DRAWN BY B.A.
SCALE 1" = 400' | CHECKED BY M.C.M.