Plat Book-UUU-Page 109

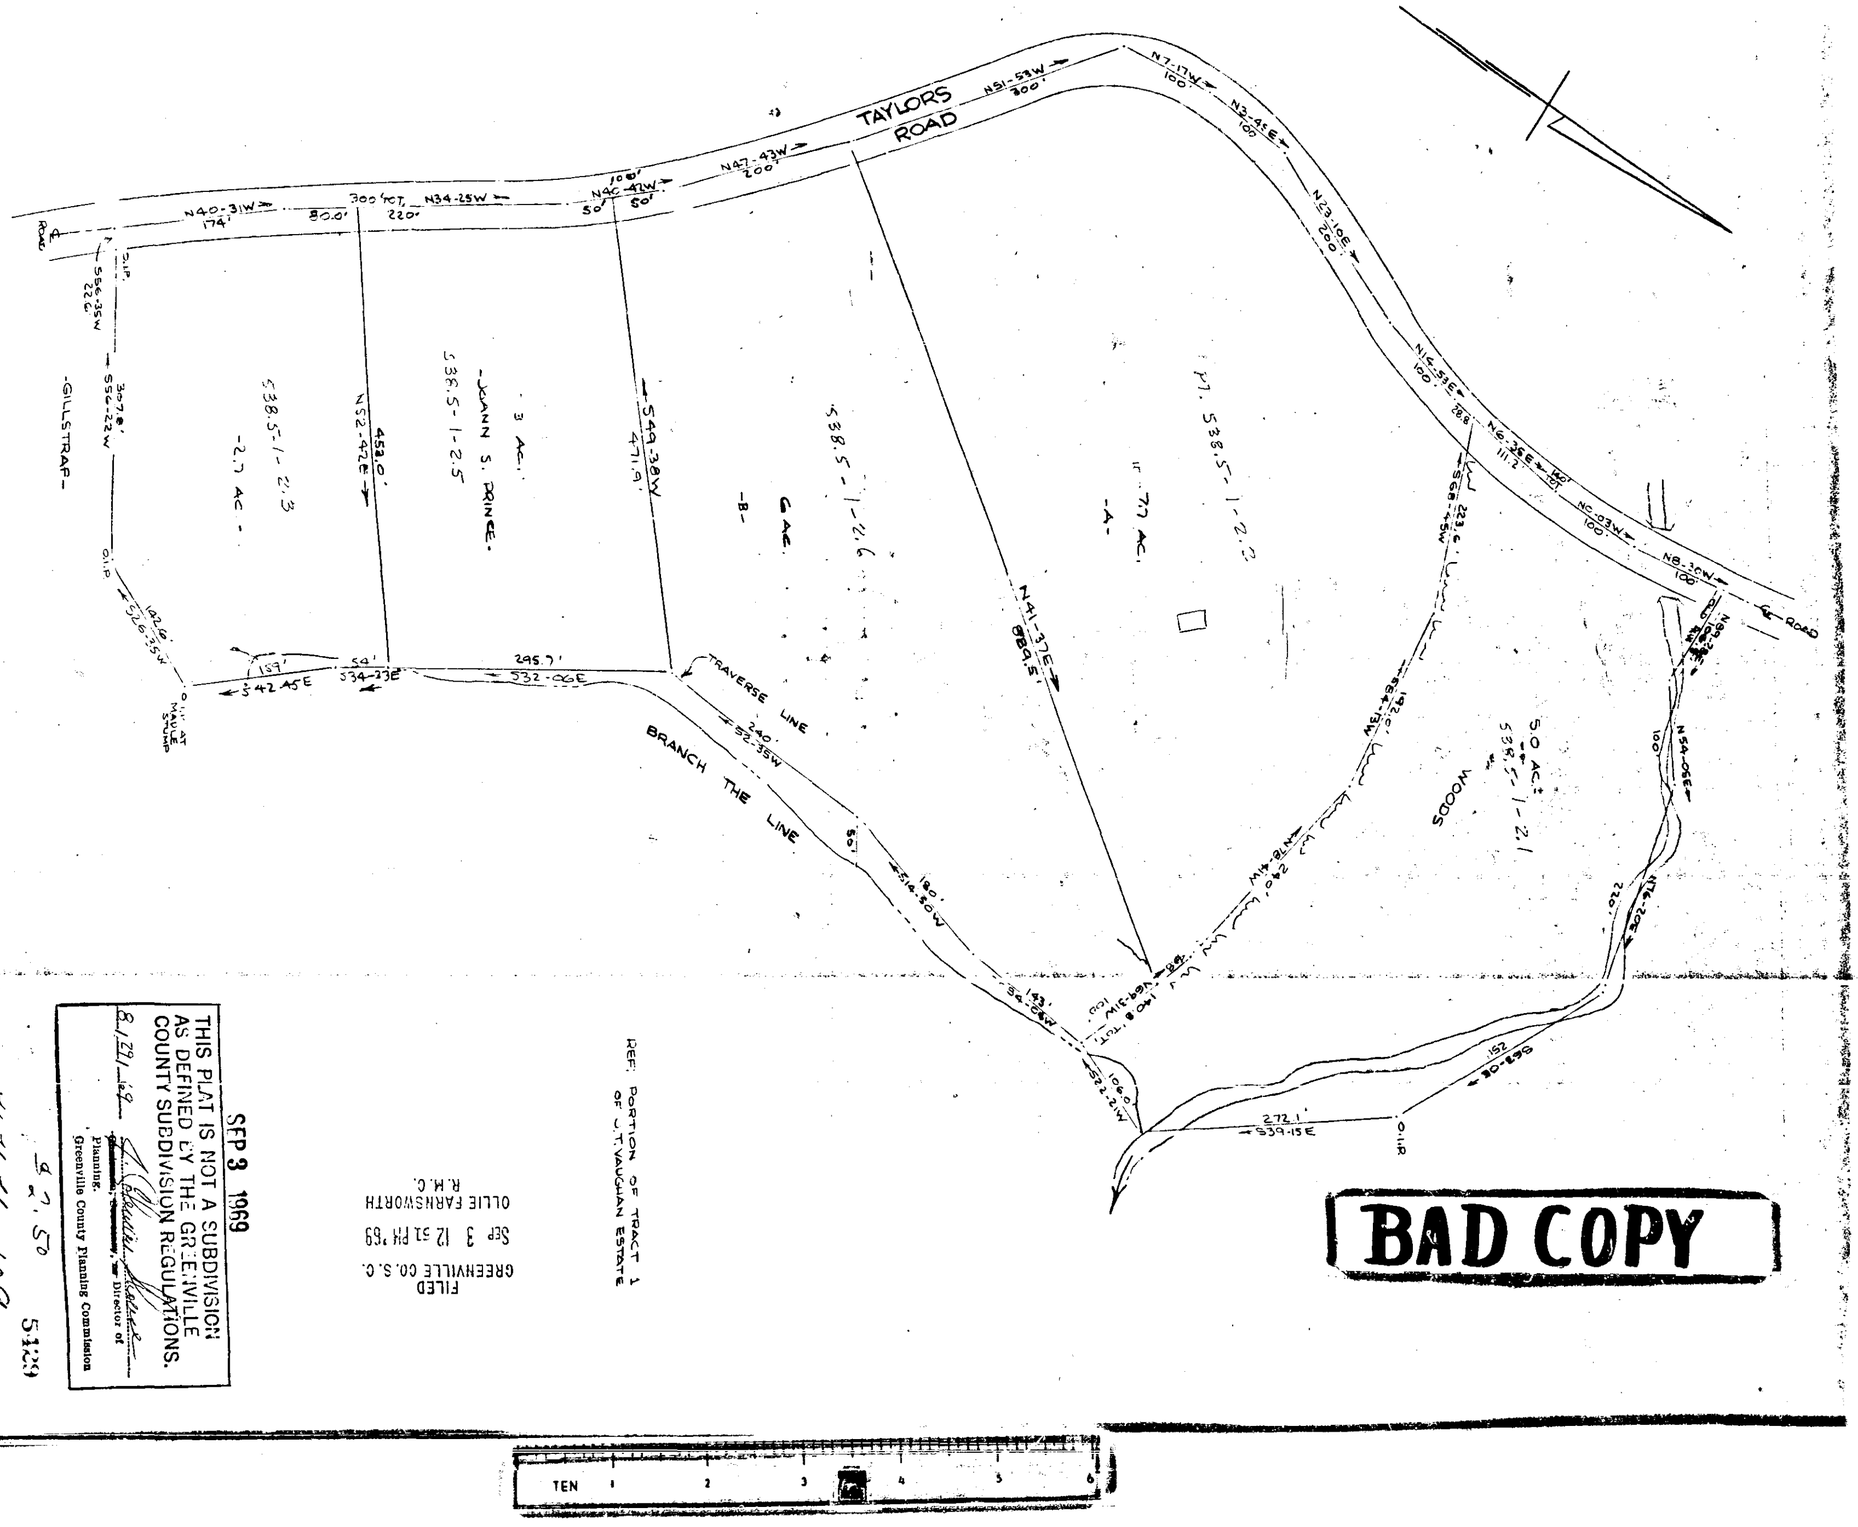

SEP 3 1969

THIS PLAT IS NOT A SUBDIVISION AS DEFINED BY THE GREENVILLE COUNTY SUBDIVISION REGULATIONS.

8/29/69

Director of Planning, Greenville County Planning Commission

FILED
GREENVILLE CO. S. C.
Sep 3 12 51 PM '69
OLLIE FARNSWORTH
R.M.C.

REF: PORTION OF TRACT 1 OF J.T. VAUGHAN ESTATE

SURVEY FOR
L. A. JONES.
NEAR GREENVILLE, S.C.
SCALE 1:100
MAR 1967
REV 29 MAR 1968

CAROLINA ENGINEERING
SURVEYING CO.
GREENVILLE, S. C.

8 7.50
5429

TEN 1 2 3 4 5 6

#5429 Filed This 3 day of Sept. 19 69
And Recorded in Vol. UUU Page 109 at 12:51 P.M.
Ollie Farnsworth
Register Mesne Conveyance Greenville County, S. C.