#5935 Filed This 9 day of Sept. 19 69
And Recorded in Vol UUU Page 111 at 2:36 P.M.
Ollie Farnsworth
Register Mesne Conveyance Greenville County, S. C.

PLat BooK-UUU-Page 111

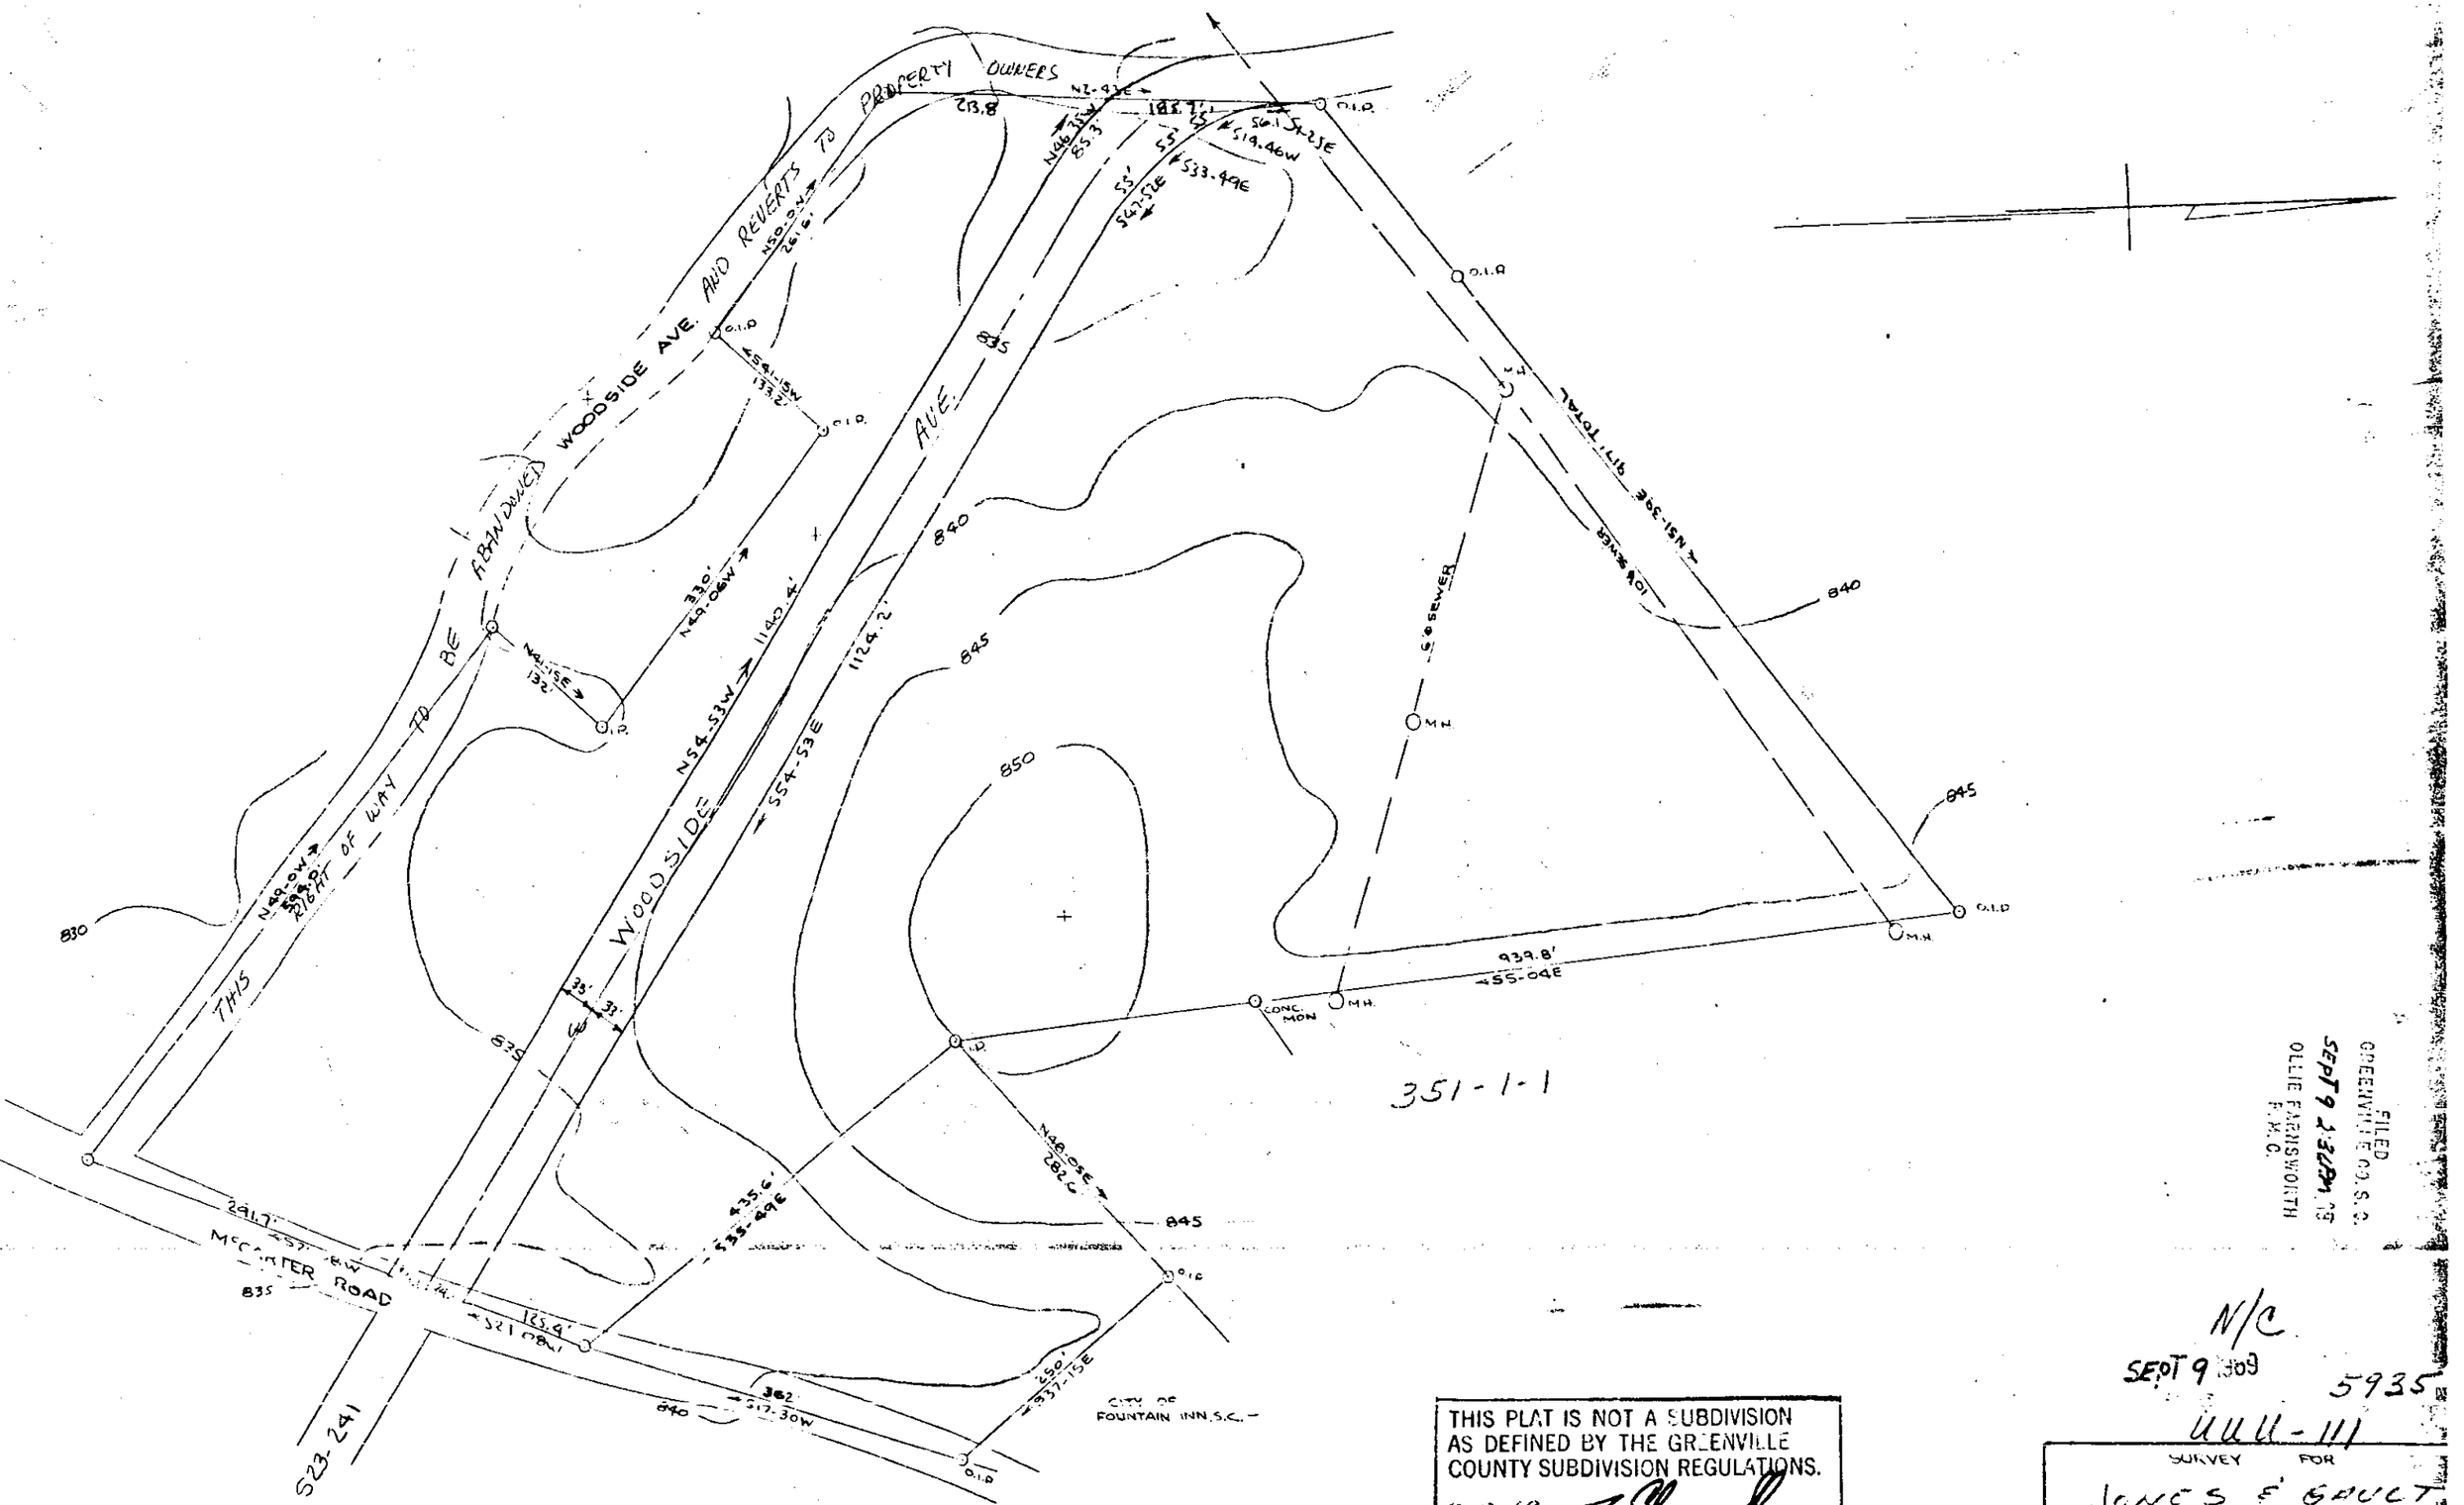

FILED
GREENVILLE CO. S. C.
SEP 9 2 36 PM '69
OLLIE FARNSWORTH
R.M.C.

THIS PLAT IS NOT A SUBDIVISION AS DEFINED BY THE GREENVILLE COUNTY SUBDIVISION REGULATIONS.

10/10/69 _____ Director of Planning, Greenville County Planning Commission

N/C
SEPT 9 1969
5935
UUU-111

SURVEY FOR
JONES & DUCT
FOUNTAIN INN, S. C.
SCALE 1"=100' 15MAR1966
REVISED 5SEPT 1969

CAROLINA ENGINEERING & SURVEYING CO.
GREENVILLE, S. C.
535'

BAD COPY