7677 Filed This 29 day of Sept 19 69
And Recorded in Vol. UUU Page 115 4:51 M.
Ollie Farnsworth
Register Mesne Conveyance Greenville County, S. C.

PLat BooK-UUU-Page 115

BAD COPY

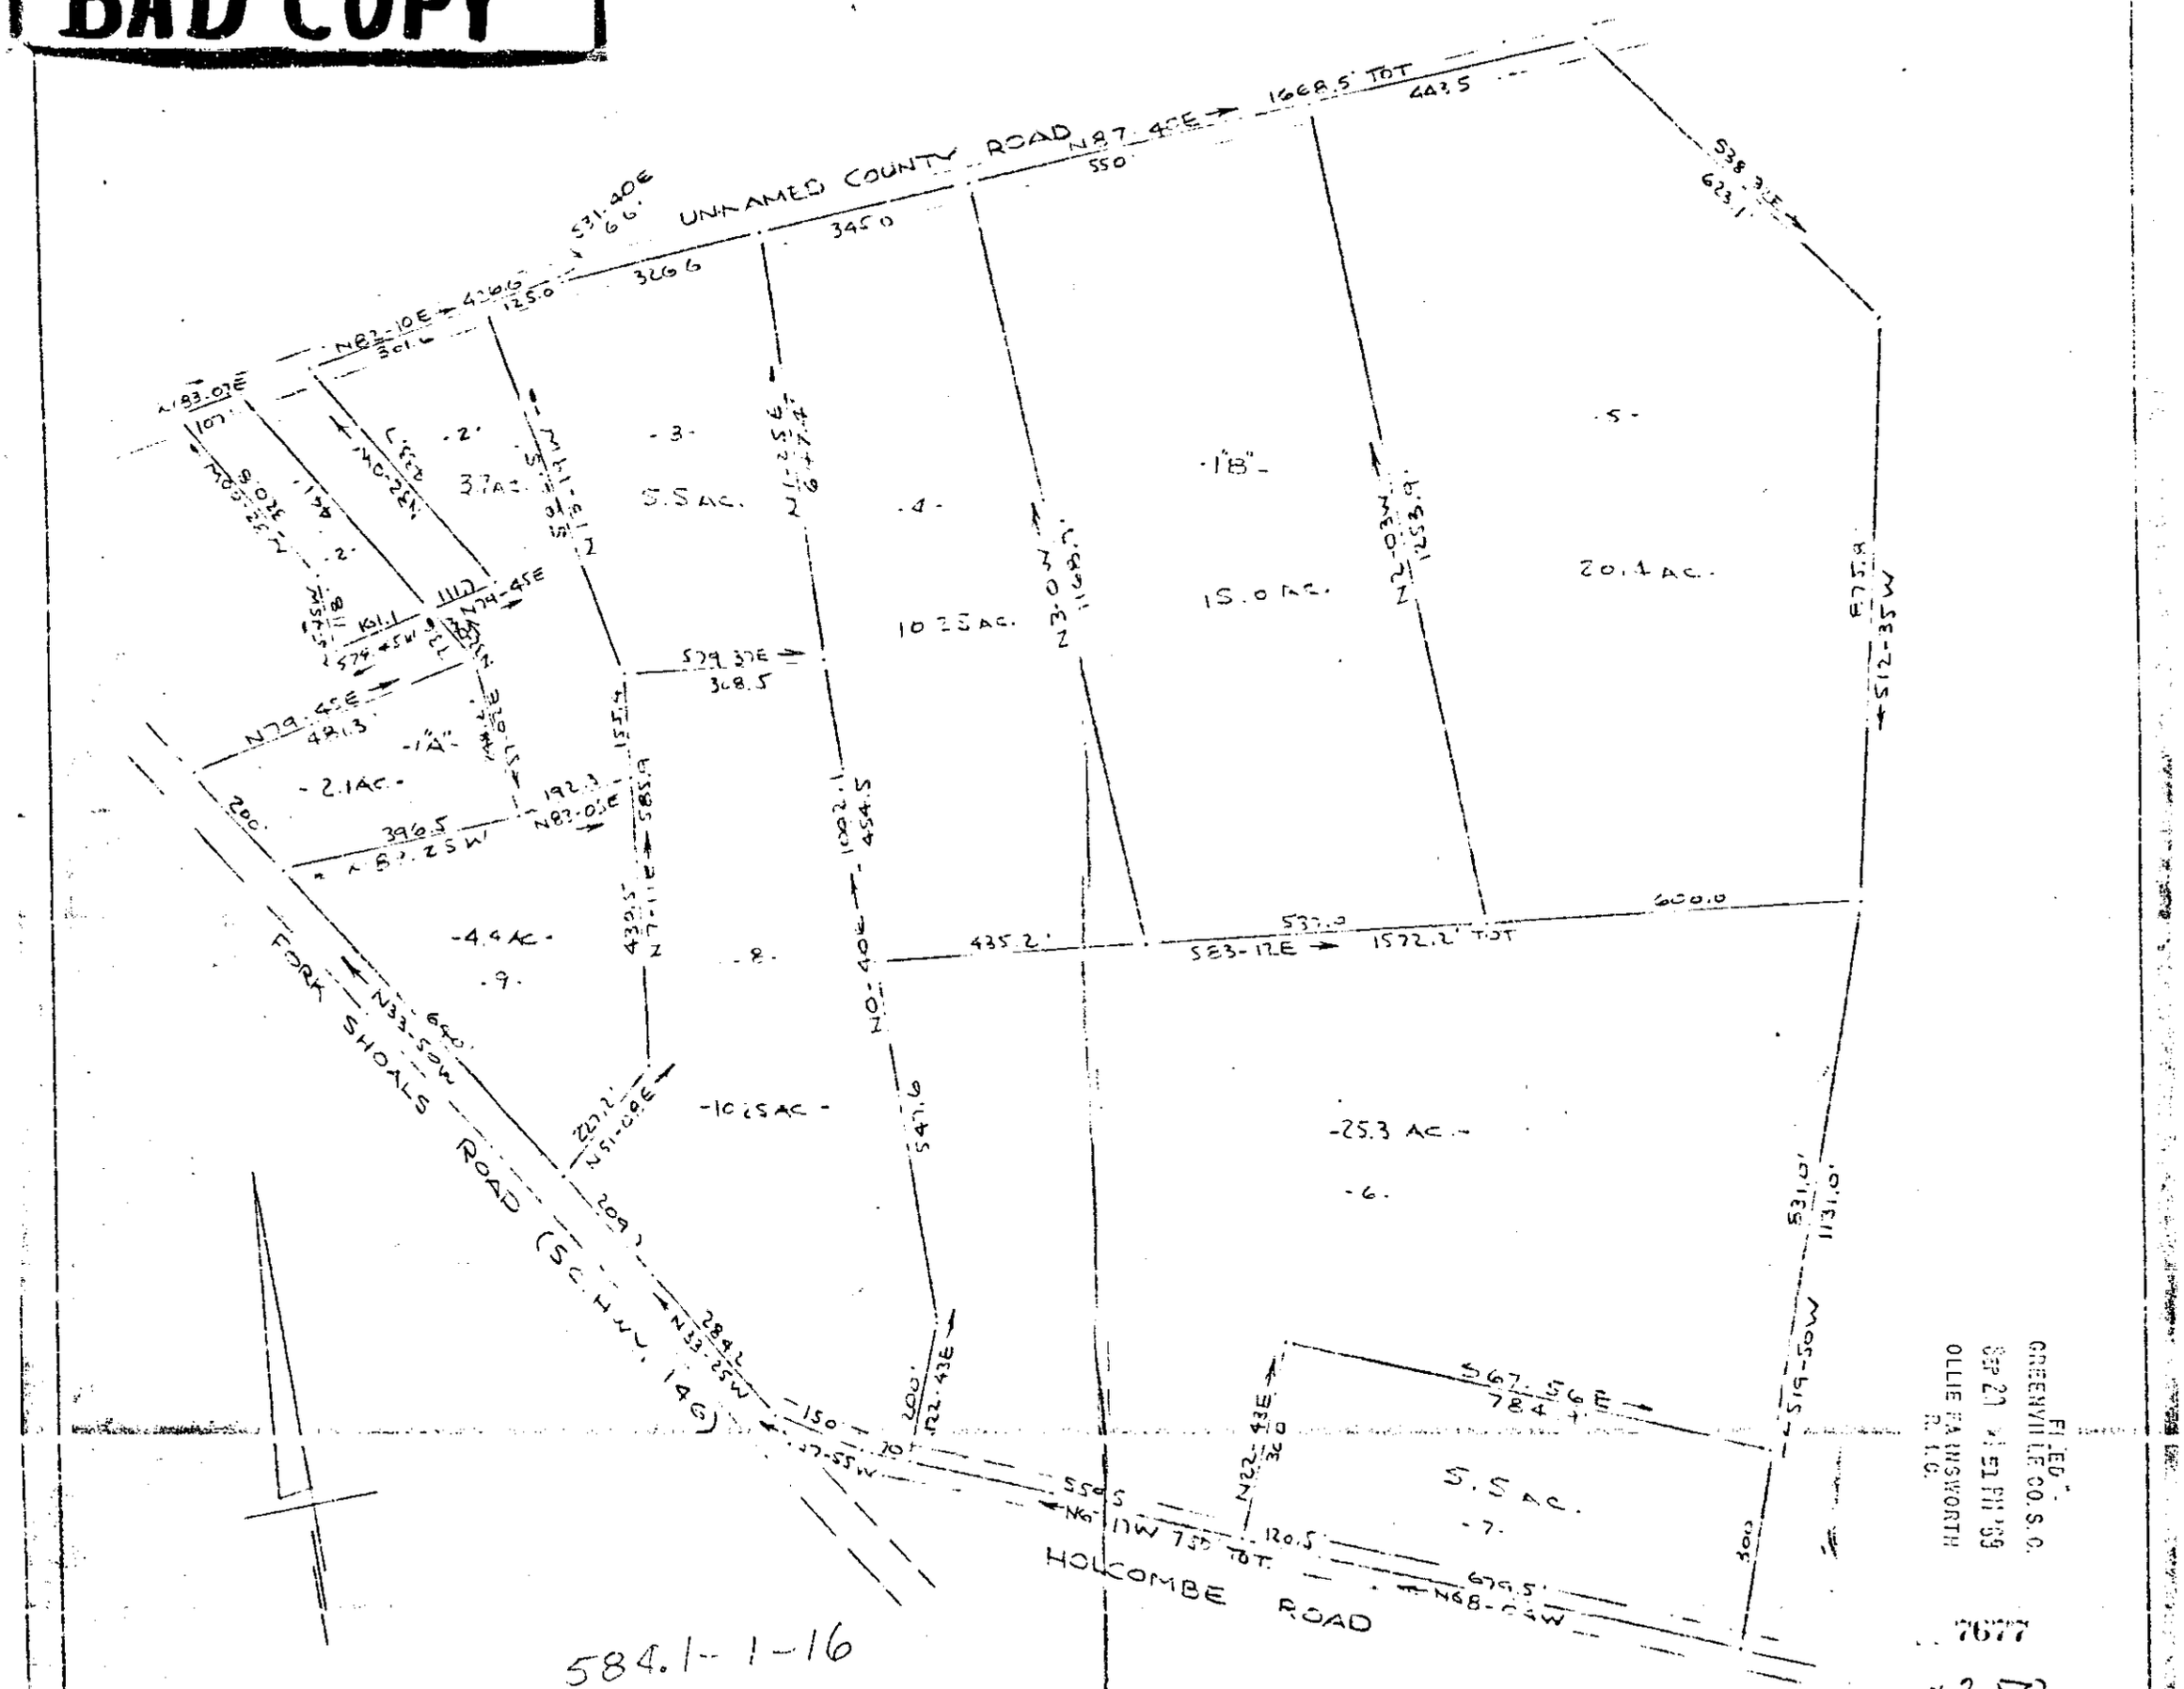

FILED
GREENVILLE CO. S. C.
SEP 29 4 51 PM '69
OLLIE FARNSWORTH
R. M. C.

7677

$2.50

UUU-115

THIS PLAT IS BEING RECORDED TO SETTLE AN ESTATE, BY COURT ORDER.

THIS PLAT IS NOT A SUBDIVISION AS DEFINED BY THE GREENVILLE COUNTY SUBDIVISION REGULATIONS.
9/29/69 Gene M. Wagner Jr.
~~Chairman, Secretary,~~ or Director of Planning.
Greenville County Planning Commission

S. C.

SURVEY FOR
JAMES ESTATE
NEAR GREENVILLE, S.C.
SCALE: 1"=200' 21APR1969

CAROLINA ENGINEERING & SURVEYING CO.
GREENVILLE, S. C.

5731