#10328 Filed This 31 day of Oct 1969
And Recorded in Vol. UUU Page 129 at 3:52 M.
Ollie Farnsworth
Register Mesne Conveyance Greenville County, S. C.

Plat Book-UUU-Page 129

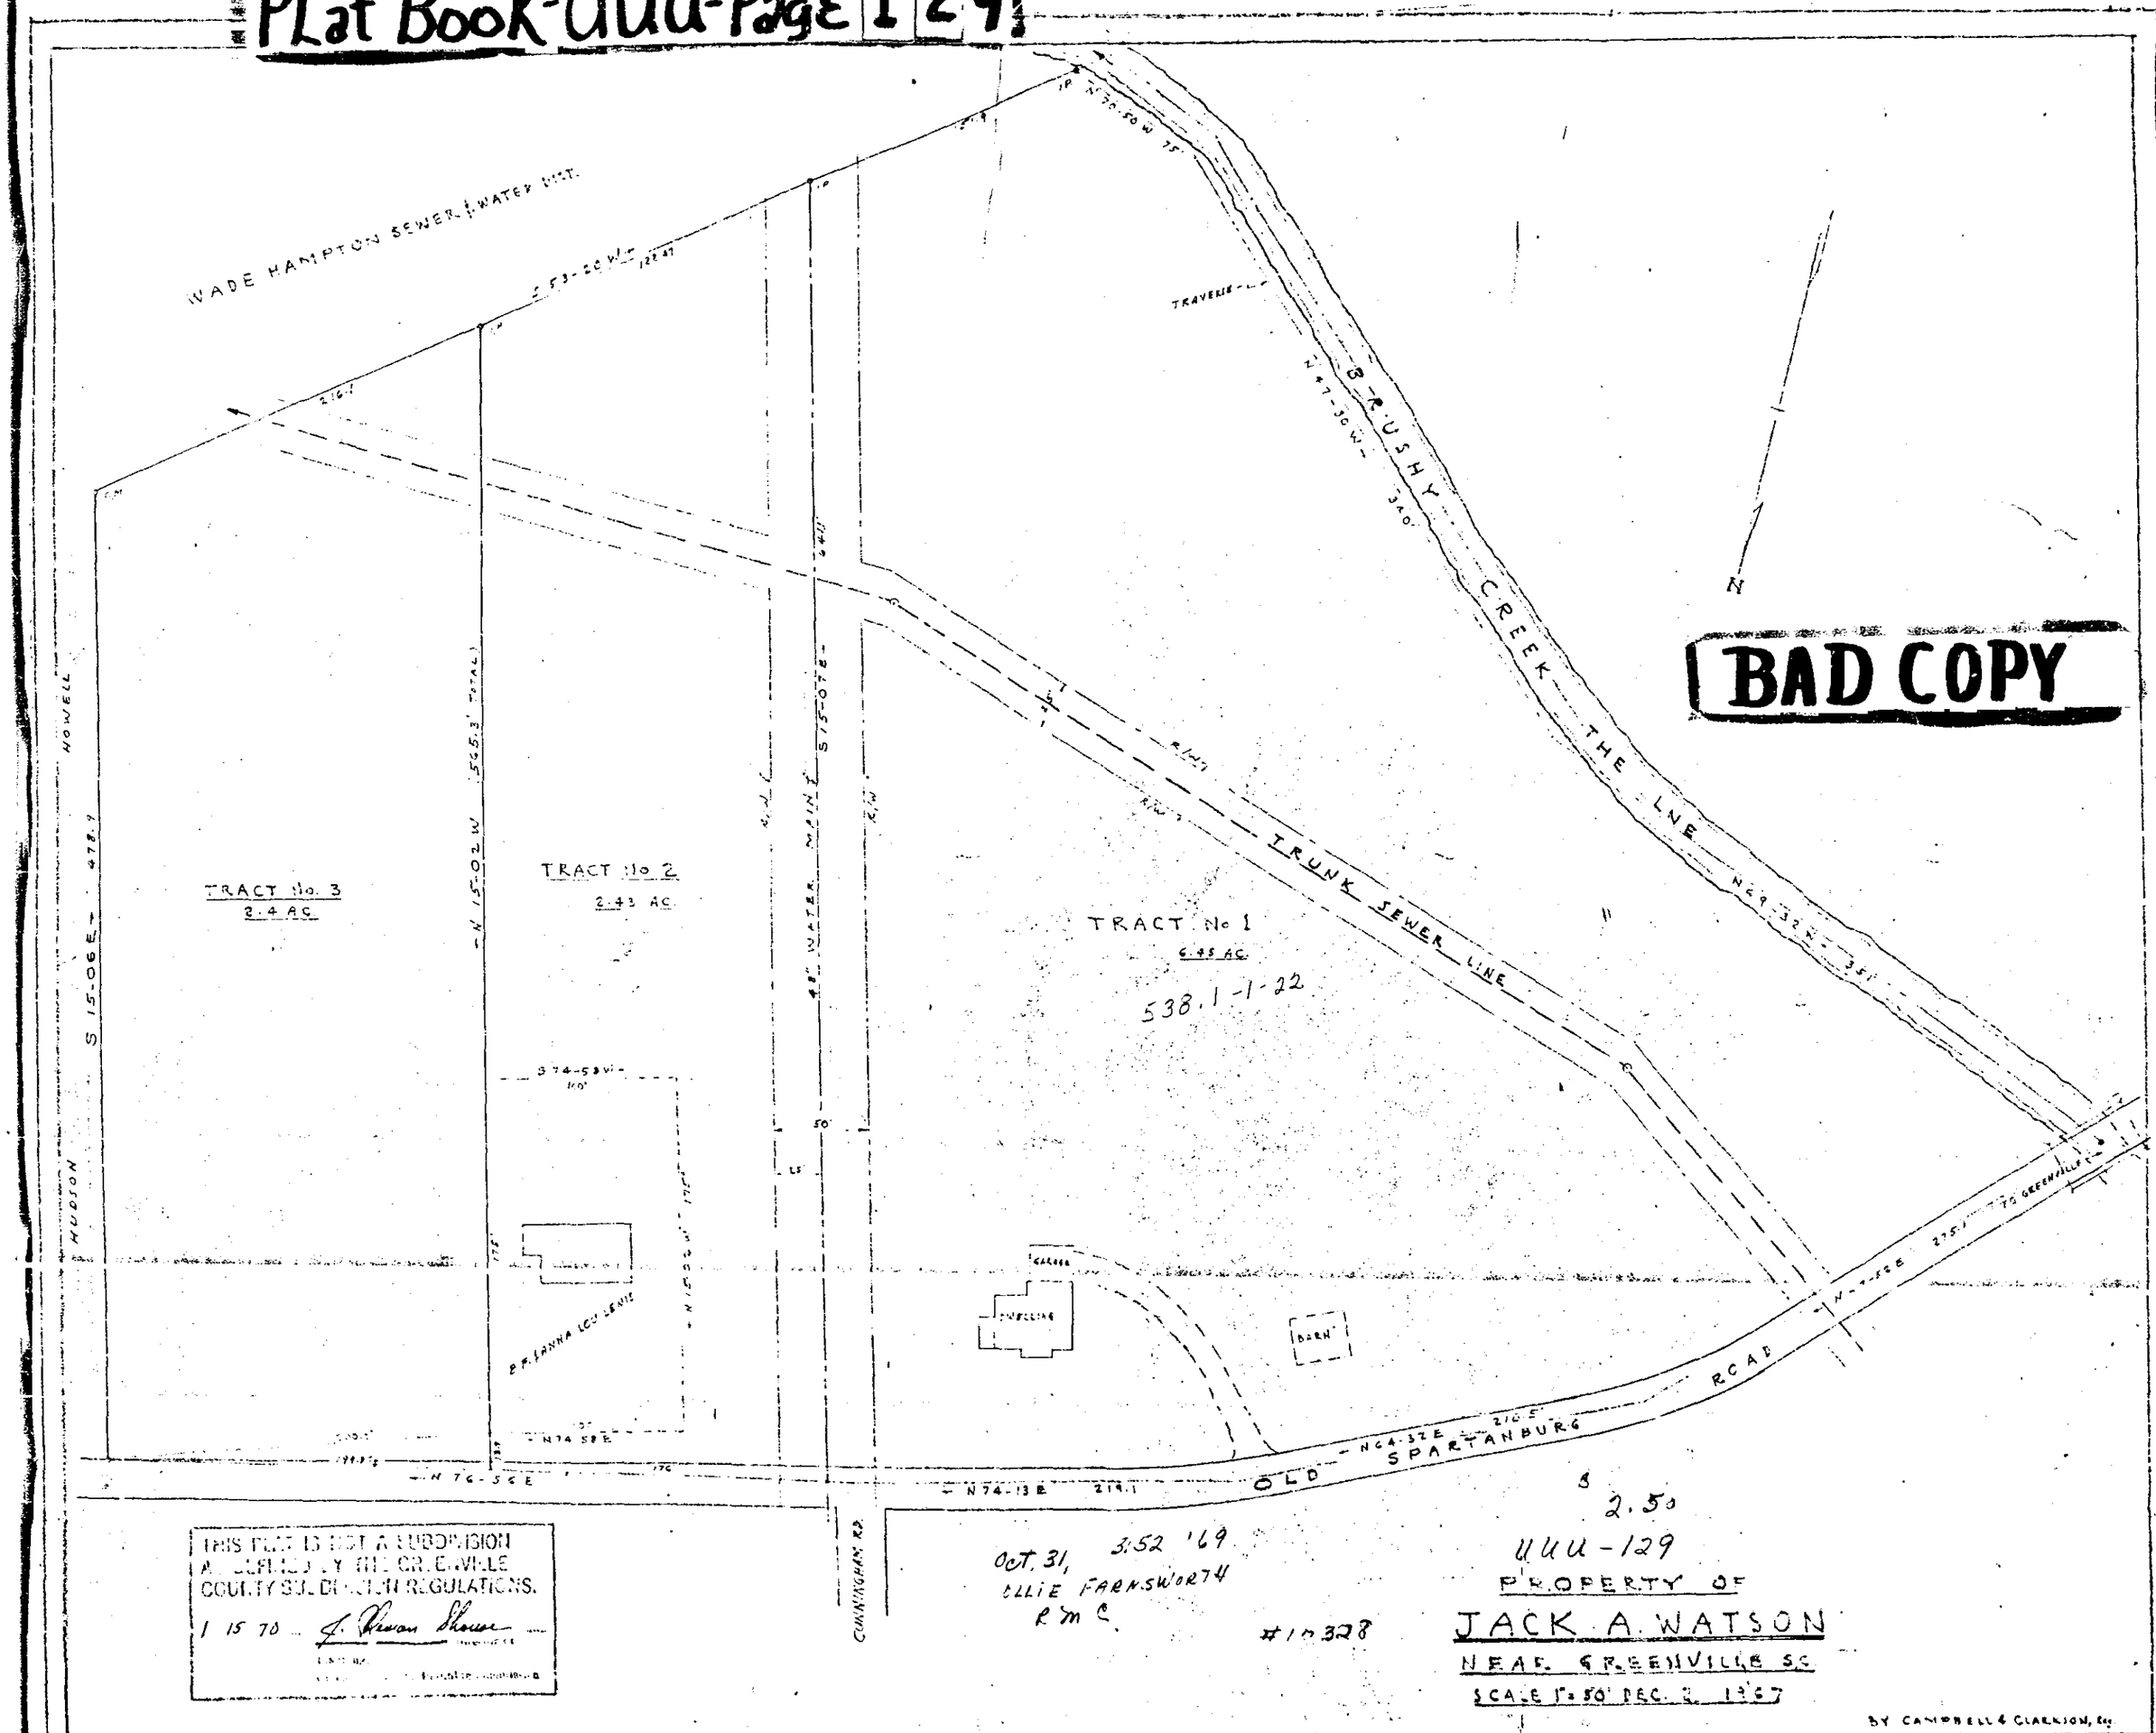


BAD COPY

THIS PLAT IS NOT A SUBDIVISION AS DEFINED BY THE GREENVILLE COUNTY SUBDIVISION REGULATIONS.
1 15 70 J. Rowan Shouse

Oct. 31, 3:52 '69
OLLIE FARNSWORTH
R M C

#10328

2.50
UUU-129
PROPERTY OF
JACK A. WATSON
NEAR GREENVILLE SC
SCALE 1"=50' DEC. 2, 1967

BY CAMPBELL & CLARKSON, Eng.