#12370 Filed This 26 day of Nov. 1969
And Recorded in Vol. UUU Page 133 at 2:47 P.M.
Ollie Farnsworth
Register Mesne Conveyance Greenville County, S. C.

PLat BooK-UUU-Page 133A

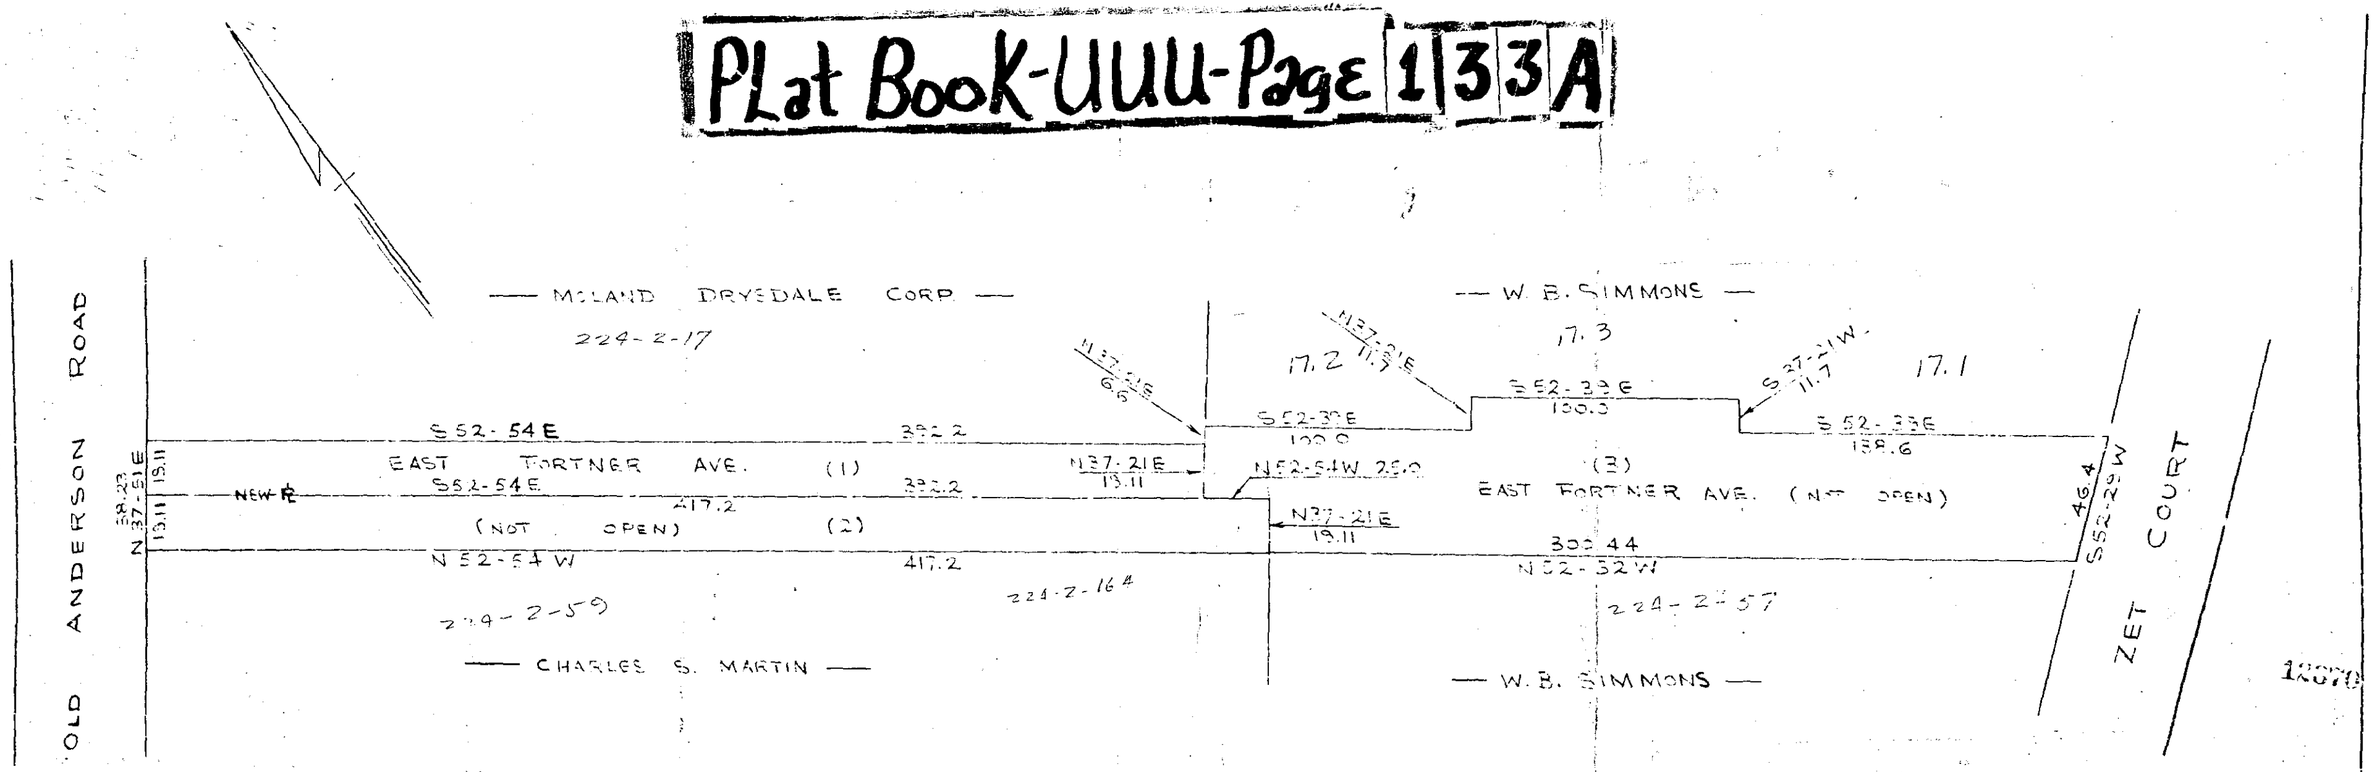

THIS PLAT IS NOT A SUBDIVISION AS DEFINED BY THE GREENVILLE COUNTY SUBDIVISION REGULATIONS
11/26/69
Chairman, Secretary, or Director of Planning,
Greenville County Planning Commission

SURVEY FOR
W. B. SIMMONS
GREENVILLE CO., S.C.
SCALE 1" = 40' SEPT. 15, 1969

FILED
GREENVILLE, S. C.
Nov 26 2 47 PM '69
OLLIE FARNSWORTH
R.M.C.

PIEDMONT ENGINEERS & ARCHITECTS
GREENVILLE, S. C.

NOTE - SURVEY BY P.E.&A. & OTHERS

UUU-133 1.25