#11934 Filed This 30 day of Jan 19 70
And Recorded in Vol. UUU 143 at 11:29 A.M.
Ollie Farnsworth
Register Mesne Conveyance Greenville County, S. C.

PLat BooK-UUU-PaGE 143

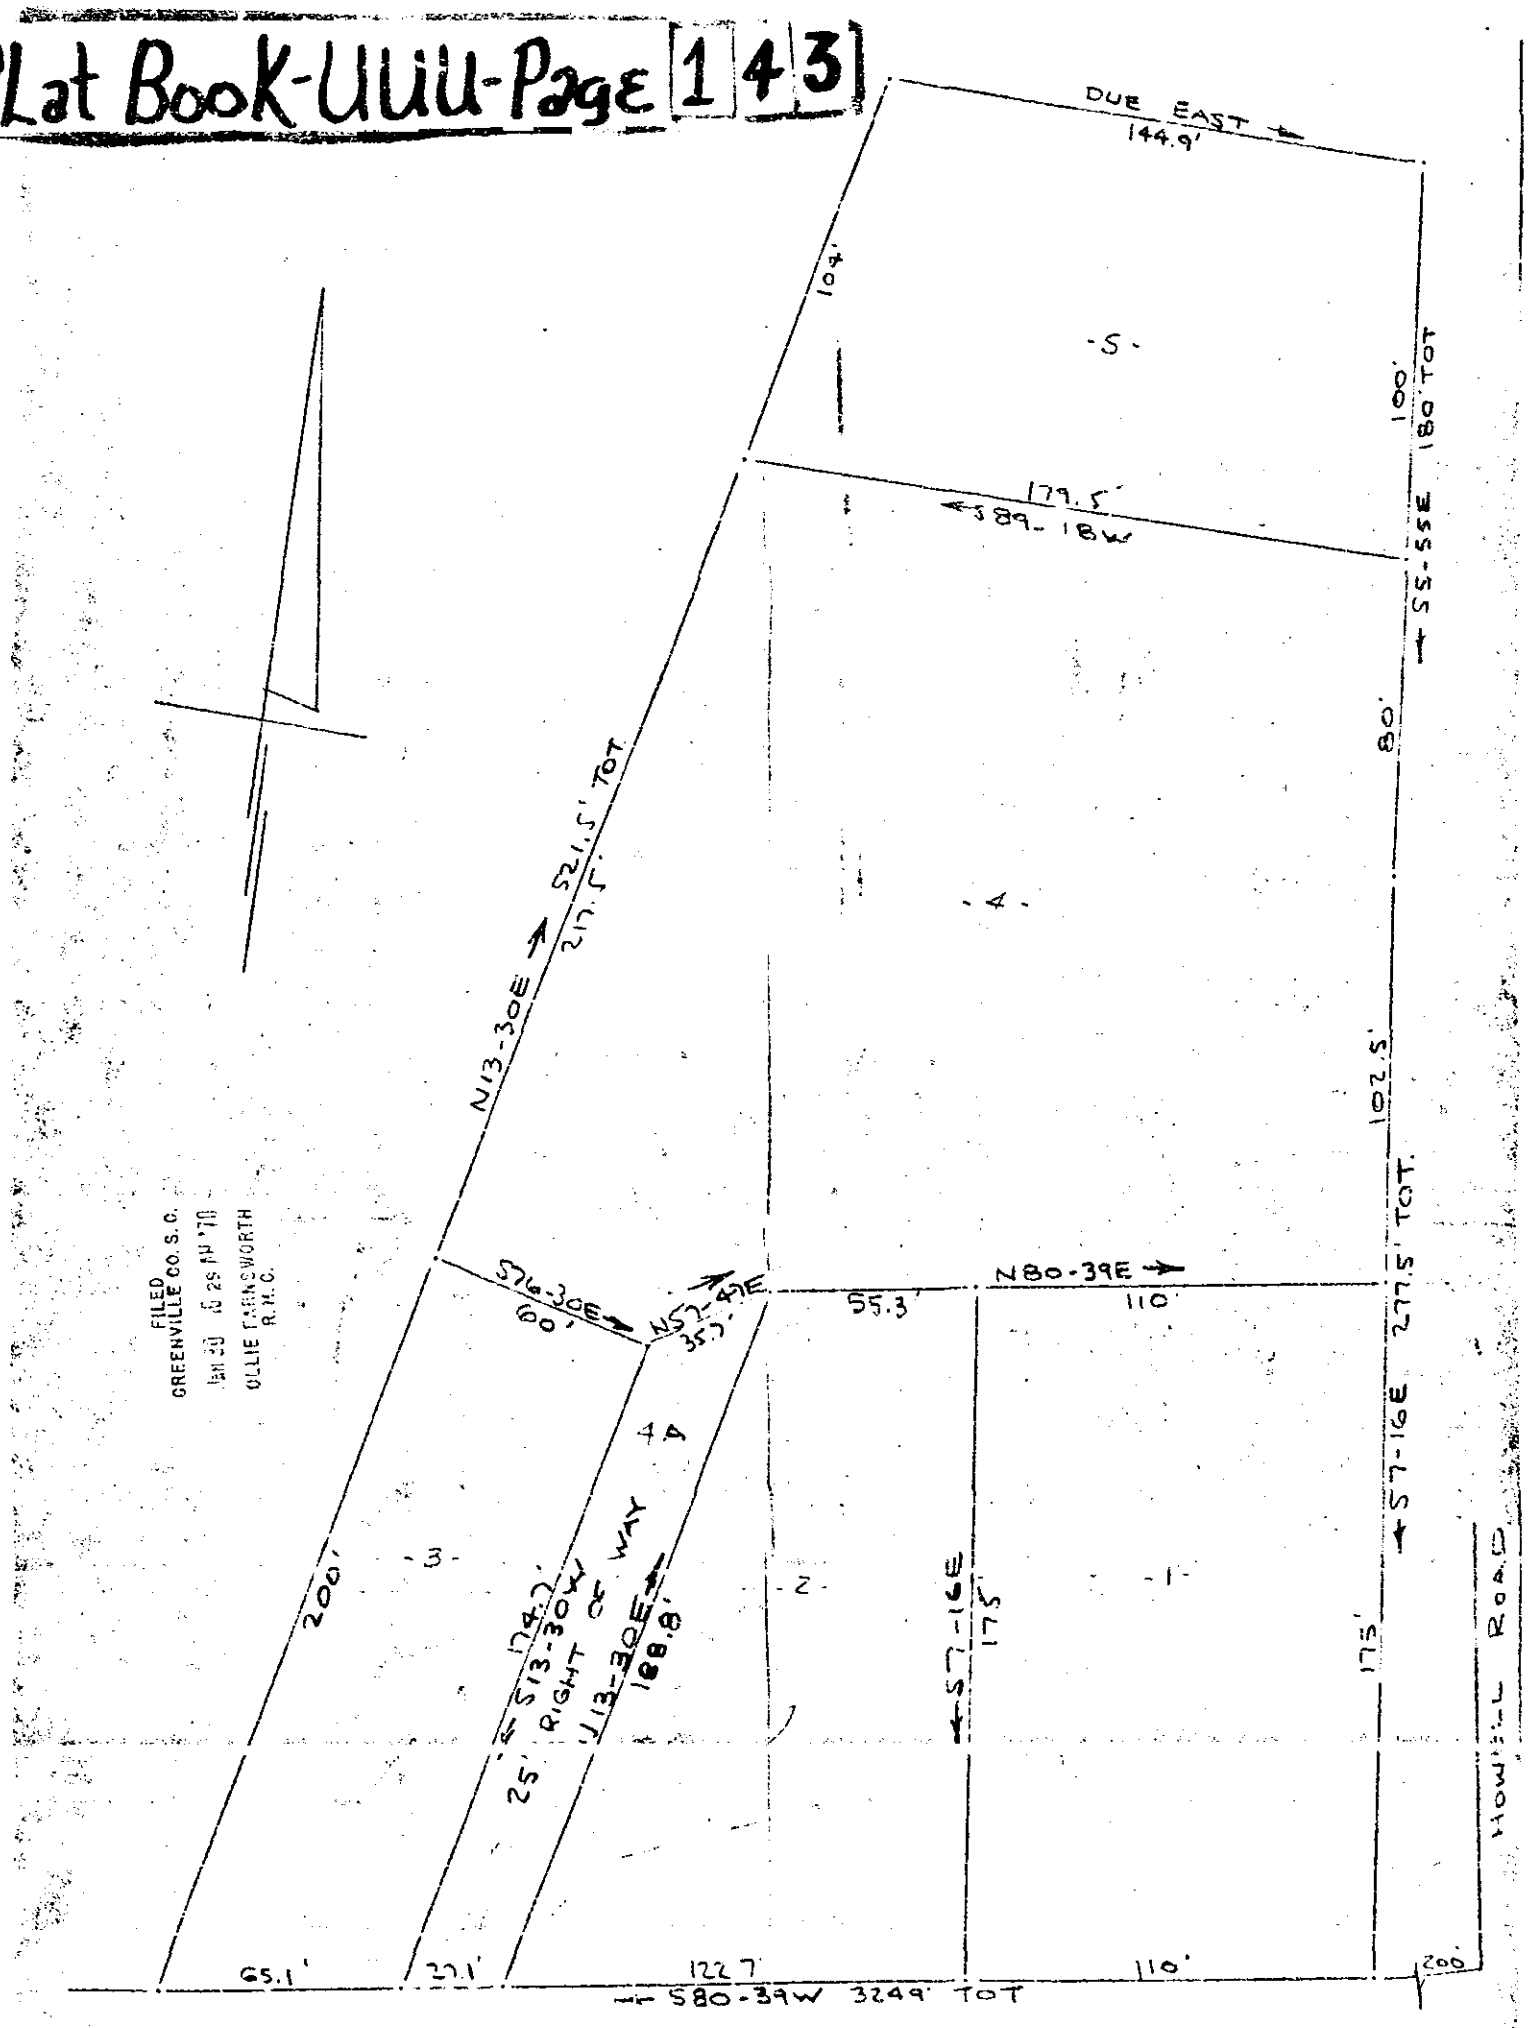

FILED
GREENVILLE CO. S. C.
JAN 30 4 25 PM '70
OLLIE FARNSWORTH
R.M.C.

See 883-425 for easement

SURVEY FOR
MULTIPLE DUPLEX HOUSING
FOR
O. B. GODFREY
NEAR GREENVILLE, S.C
SCALE: 1"=30' 14JAN1970
CAROLINA ENGINEERING & SURVEYING CO
GREENVILLE, S. C.

RECORDED IN THE R. M. C. OFFICE FOR GREENVILLE COUNTY
IN PLAT BOOK "UUU", AT PAGE 143

JAN 30 1970
16934