← 181 CONT.
SARA T. HOLT PROP. ←

#1080 Filed This 14 day of July 1970
And Recorded in Vol. UUU Page 181 at 4:17 P.M.
Ollie Farnsworth
Register Mesne Conveyance Greenville County, S. C.

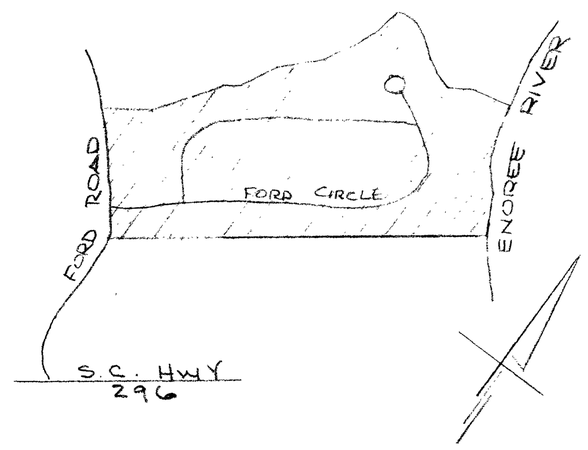

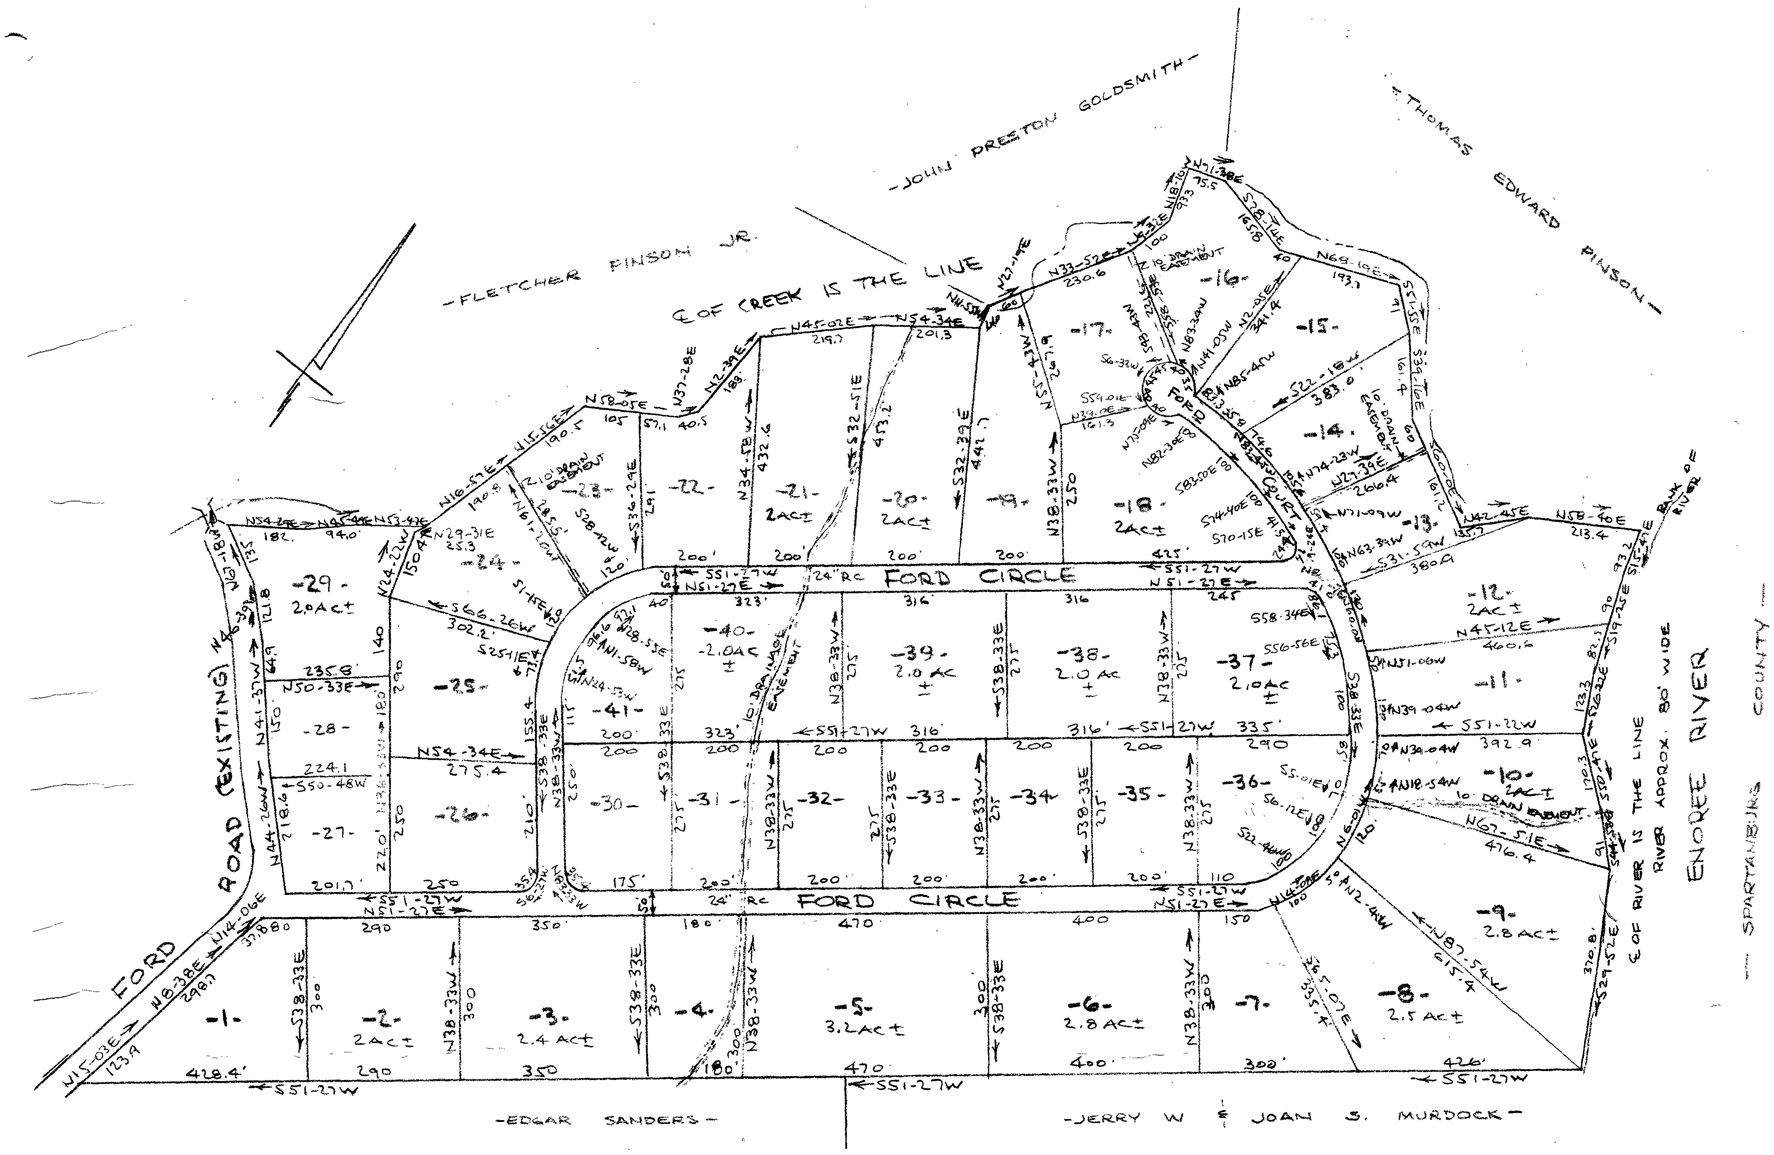

NOTE: 25 LOTS ARE LESS THAN 2 AC. IN AREA

FILED
GREENVILLE CO. S.C.
JUL 14 1:14 PM '70
OLLIE FARNSWORTH
R.M.C.

1080

JUL 14 1970

$2.50

ENOREE ACRES

JOHN P. MANN
THOMAS C. BRISSEY
OWNER

R.B. BRUCE
SURVEYOR

75.8±
NO OF ACRES

0.9
MILES OF NEW ROAD

41
NO OF LOTS

9 JULY 1970
DATE

ERROR OF CLOSURE 1/4000

SCALE: 1"=200'

200 0 200 400 600 800

UUU-181

← 181 CONT.