#7380 Filed This 25 day of Sept 1973
And Recorded in Vol. UUU Page 199 at 3:14 P.M.
Ollie Farnsworth
Register Mesne Conveyance Greenville County, S. C.

PLat Book-UUU-Page 199

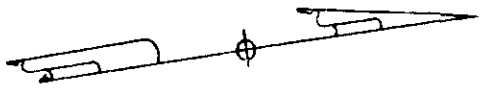

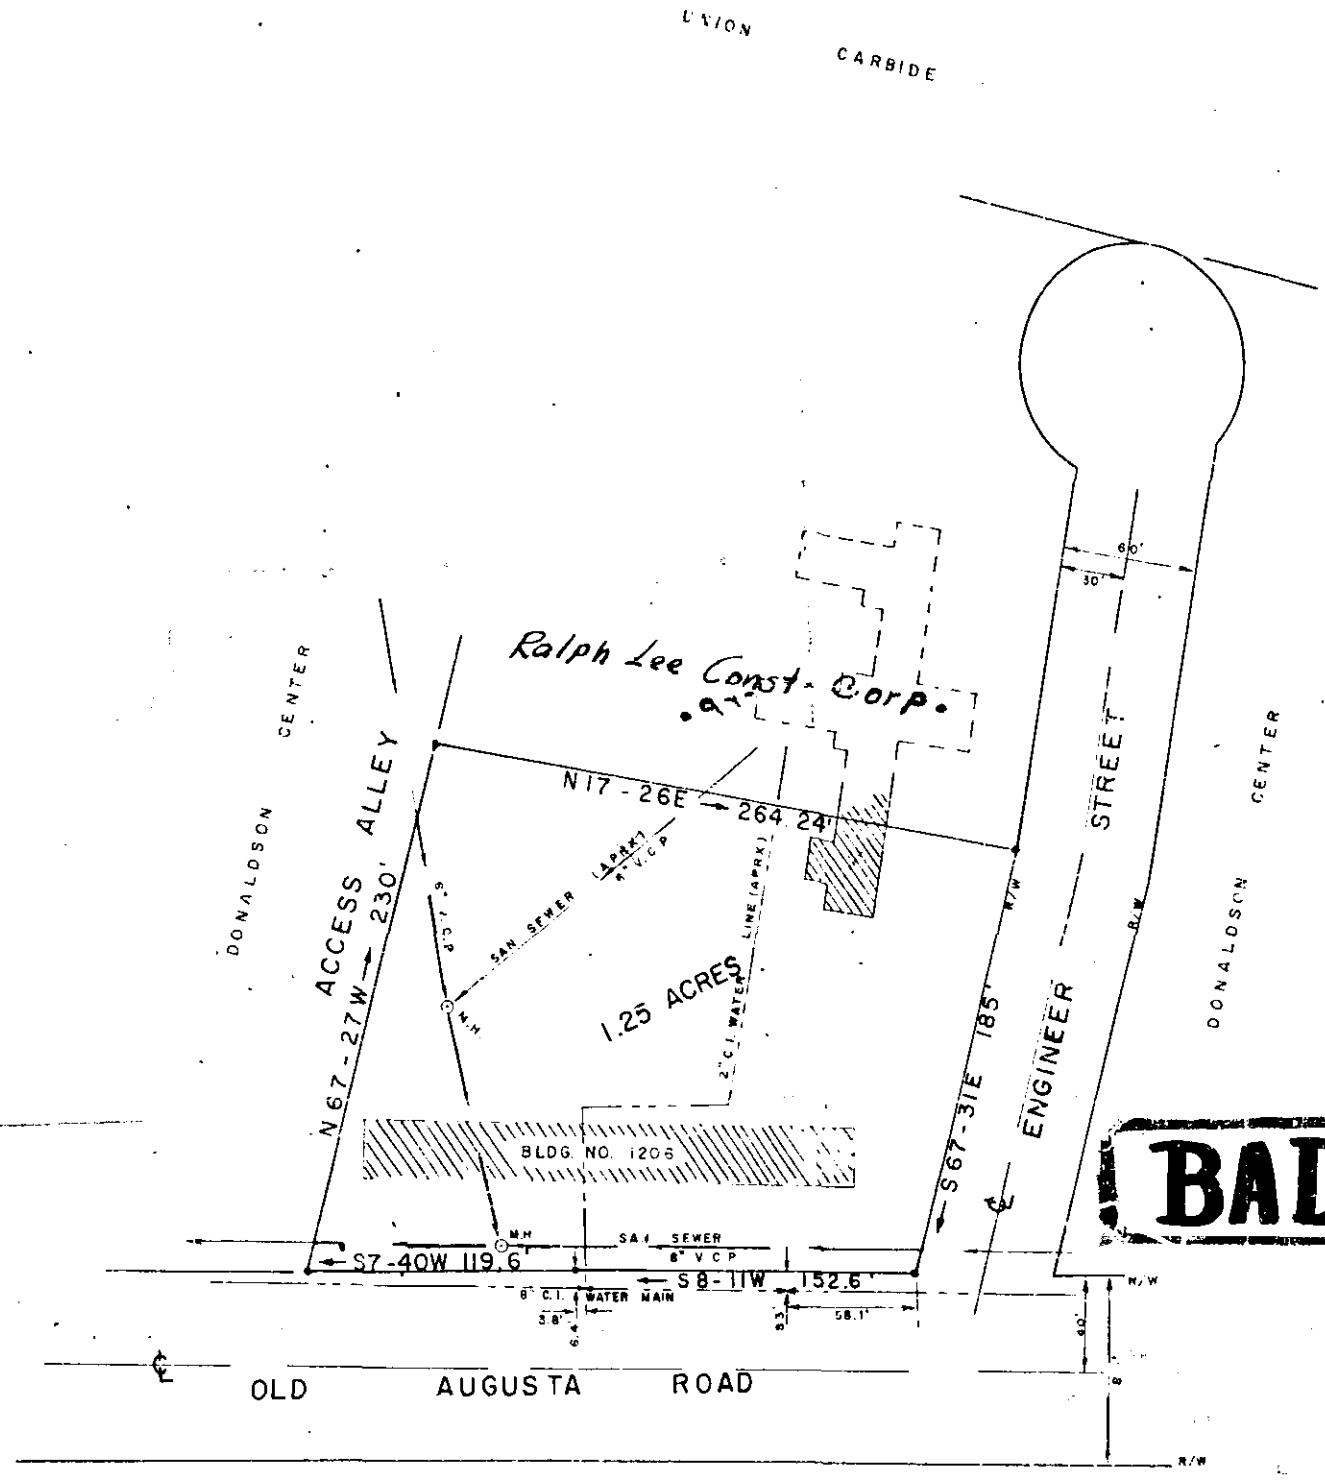

BAD COPY

UUU-199

NOTE:
AZIMUTH DATUM
N.S. RUNWAY TRUE BEARING N 11° - 56' - 30" W

LEGEND
IRON PIN OR SPIKE IN BOTTLECAP

RECORDING FEE
PAID $2.50

SURVEY OF A TRACT OF LAND PROPOSED FOR SALE
TO RALPH LEE CONSTRUCTION CORPORATION
LOCATED ON DONALDSON CENTER
GREENVILLE COUNTY, SOUTH CAROLINA

OCTOBER 25, 1967

SCALE 1" = 60'

SURVEY BY CAMPBELL & CLARKSON
H. C. Clarkson Jr.
H.C. CLARKSON JR. S.C.R.L.S. 40/2589

GREENVILLE CO. S.C.
SEP 25 3 14 PM '73
OLLIE FARNSWORTH
R.M.C.

7380