Plat Book-VVV-Page 91

9042 Filed This 25 day of Sept. 1967
And Recorded in Vol VVV Page 91 at 4:32 M
Olie Farnsworth
Register Mesne Conveyance Greenville County, S. C.

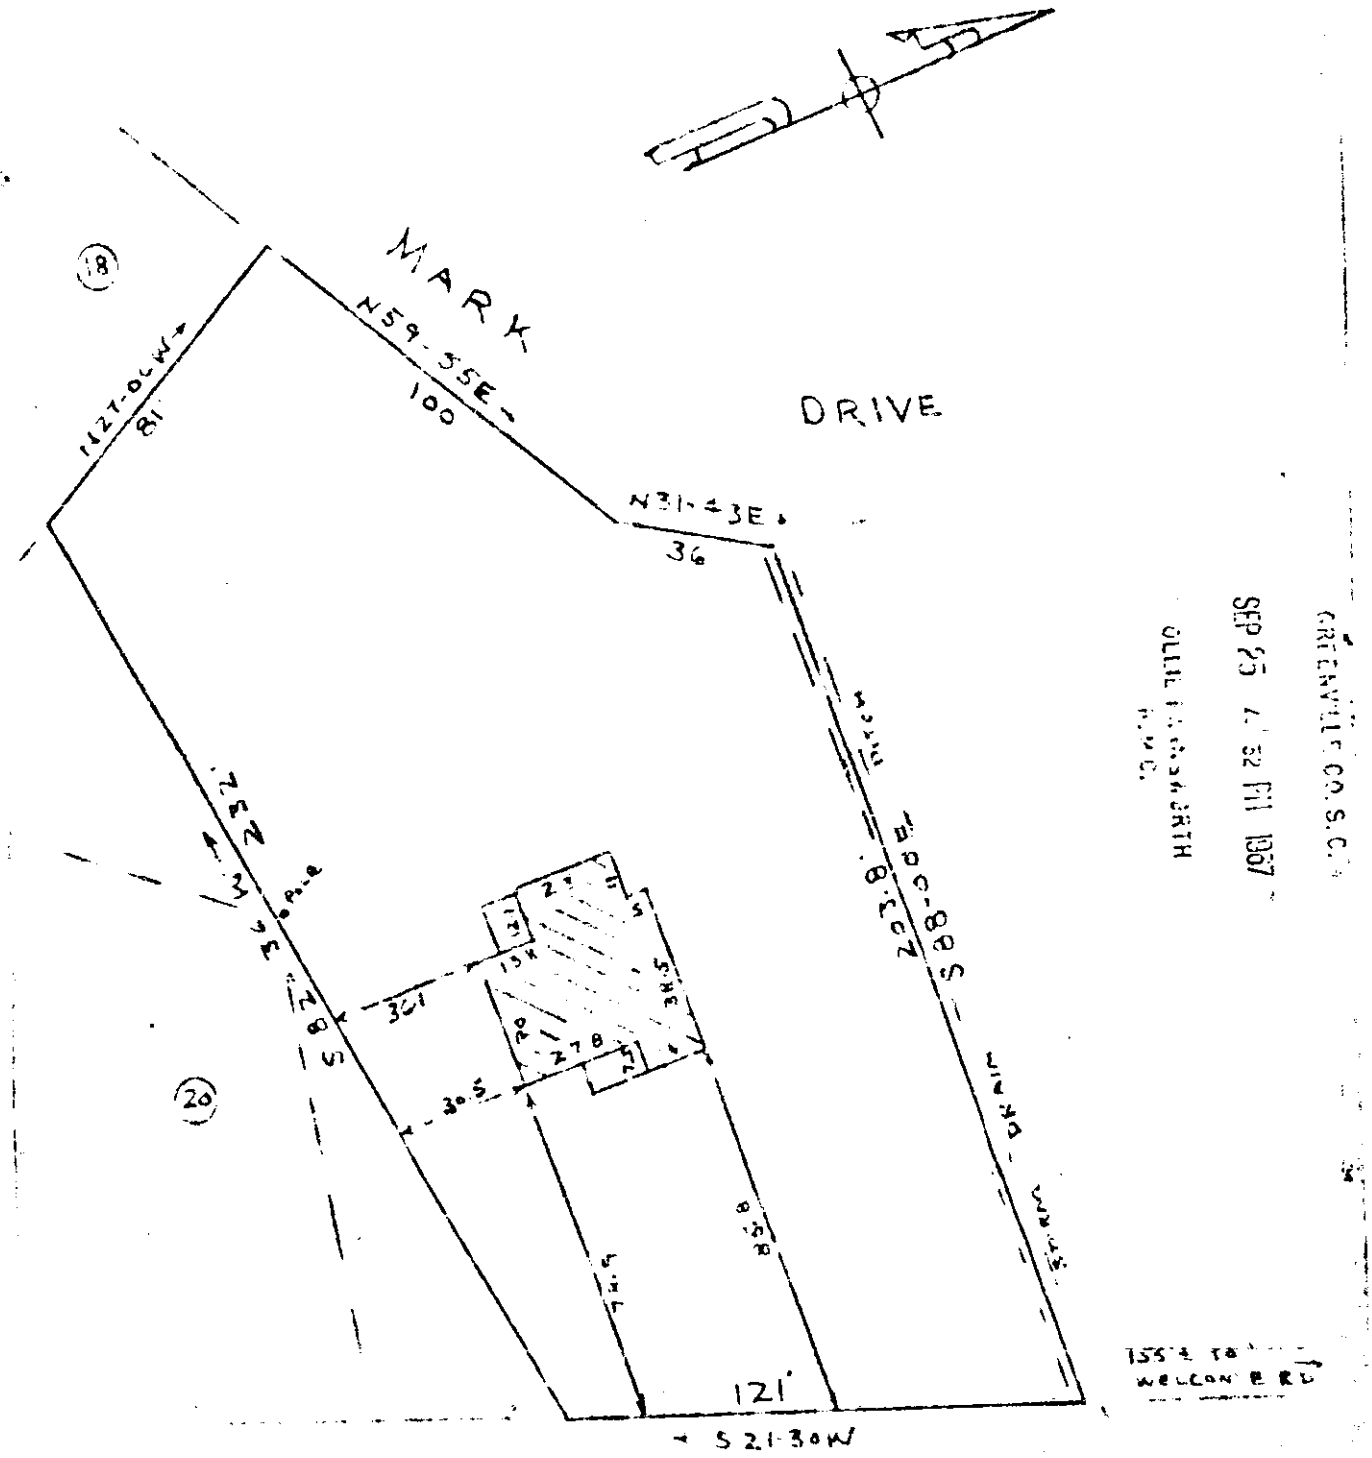

GREENVILLE CO. S.C.
SEP 25 4 32 PM 1967
OLLIE FARNSWORTH
R.M.C.

I hereby certify that on Sept. 8, 1967 I surveyed the above lot adjoining the subdivision of Riley Estes, and that the property lines, buildings, and walls are as shown hereon, that no walls or buildings encroach on adjacent streets or property, and no walls encroach or project on these premises.

Charles F. Webb R.L.S.

CHARLES F. WEBB
REGISTERED
1577
LAND SURVEYOR
SOUTH CAROLINA

PROPERTY OF

R. LOUIS BROWN
&
NORMA D. BROWN

NEAR THE CITY OF GREENVILLE

GREENVILLE COUNTY S.C.

WEBB SURVEYING & MAPPING CO.

SCALE 1" = 40' SEPT. 5, 1967

9042

VVV-9 Page one 5 of