PAGE BOOK VVV 189

#19755 ... 23 ... Jan. ... 19 68
And Recorded in VVV ... 189 at 4:54 M
Ollie ...
Register Mesne Conveyance ... County, S. C.

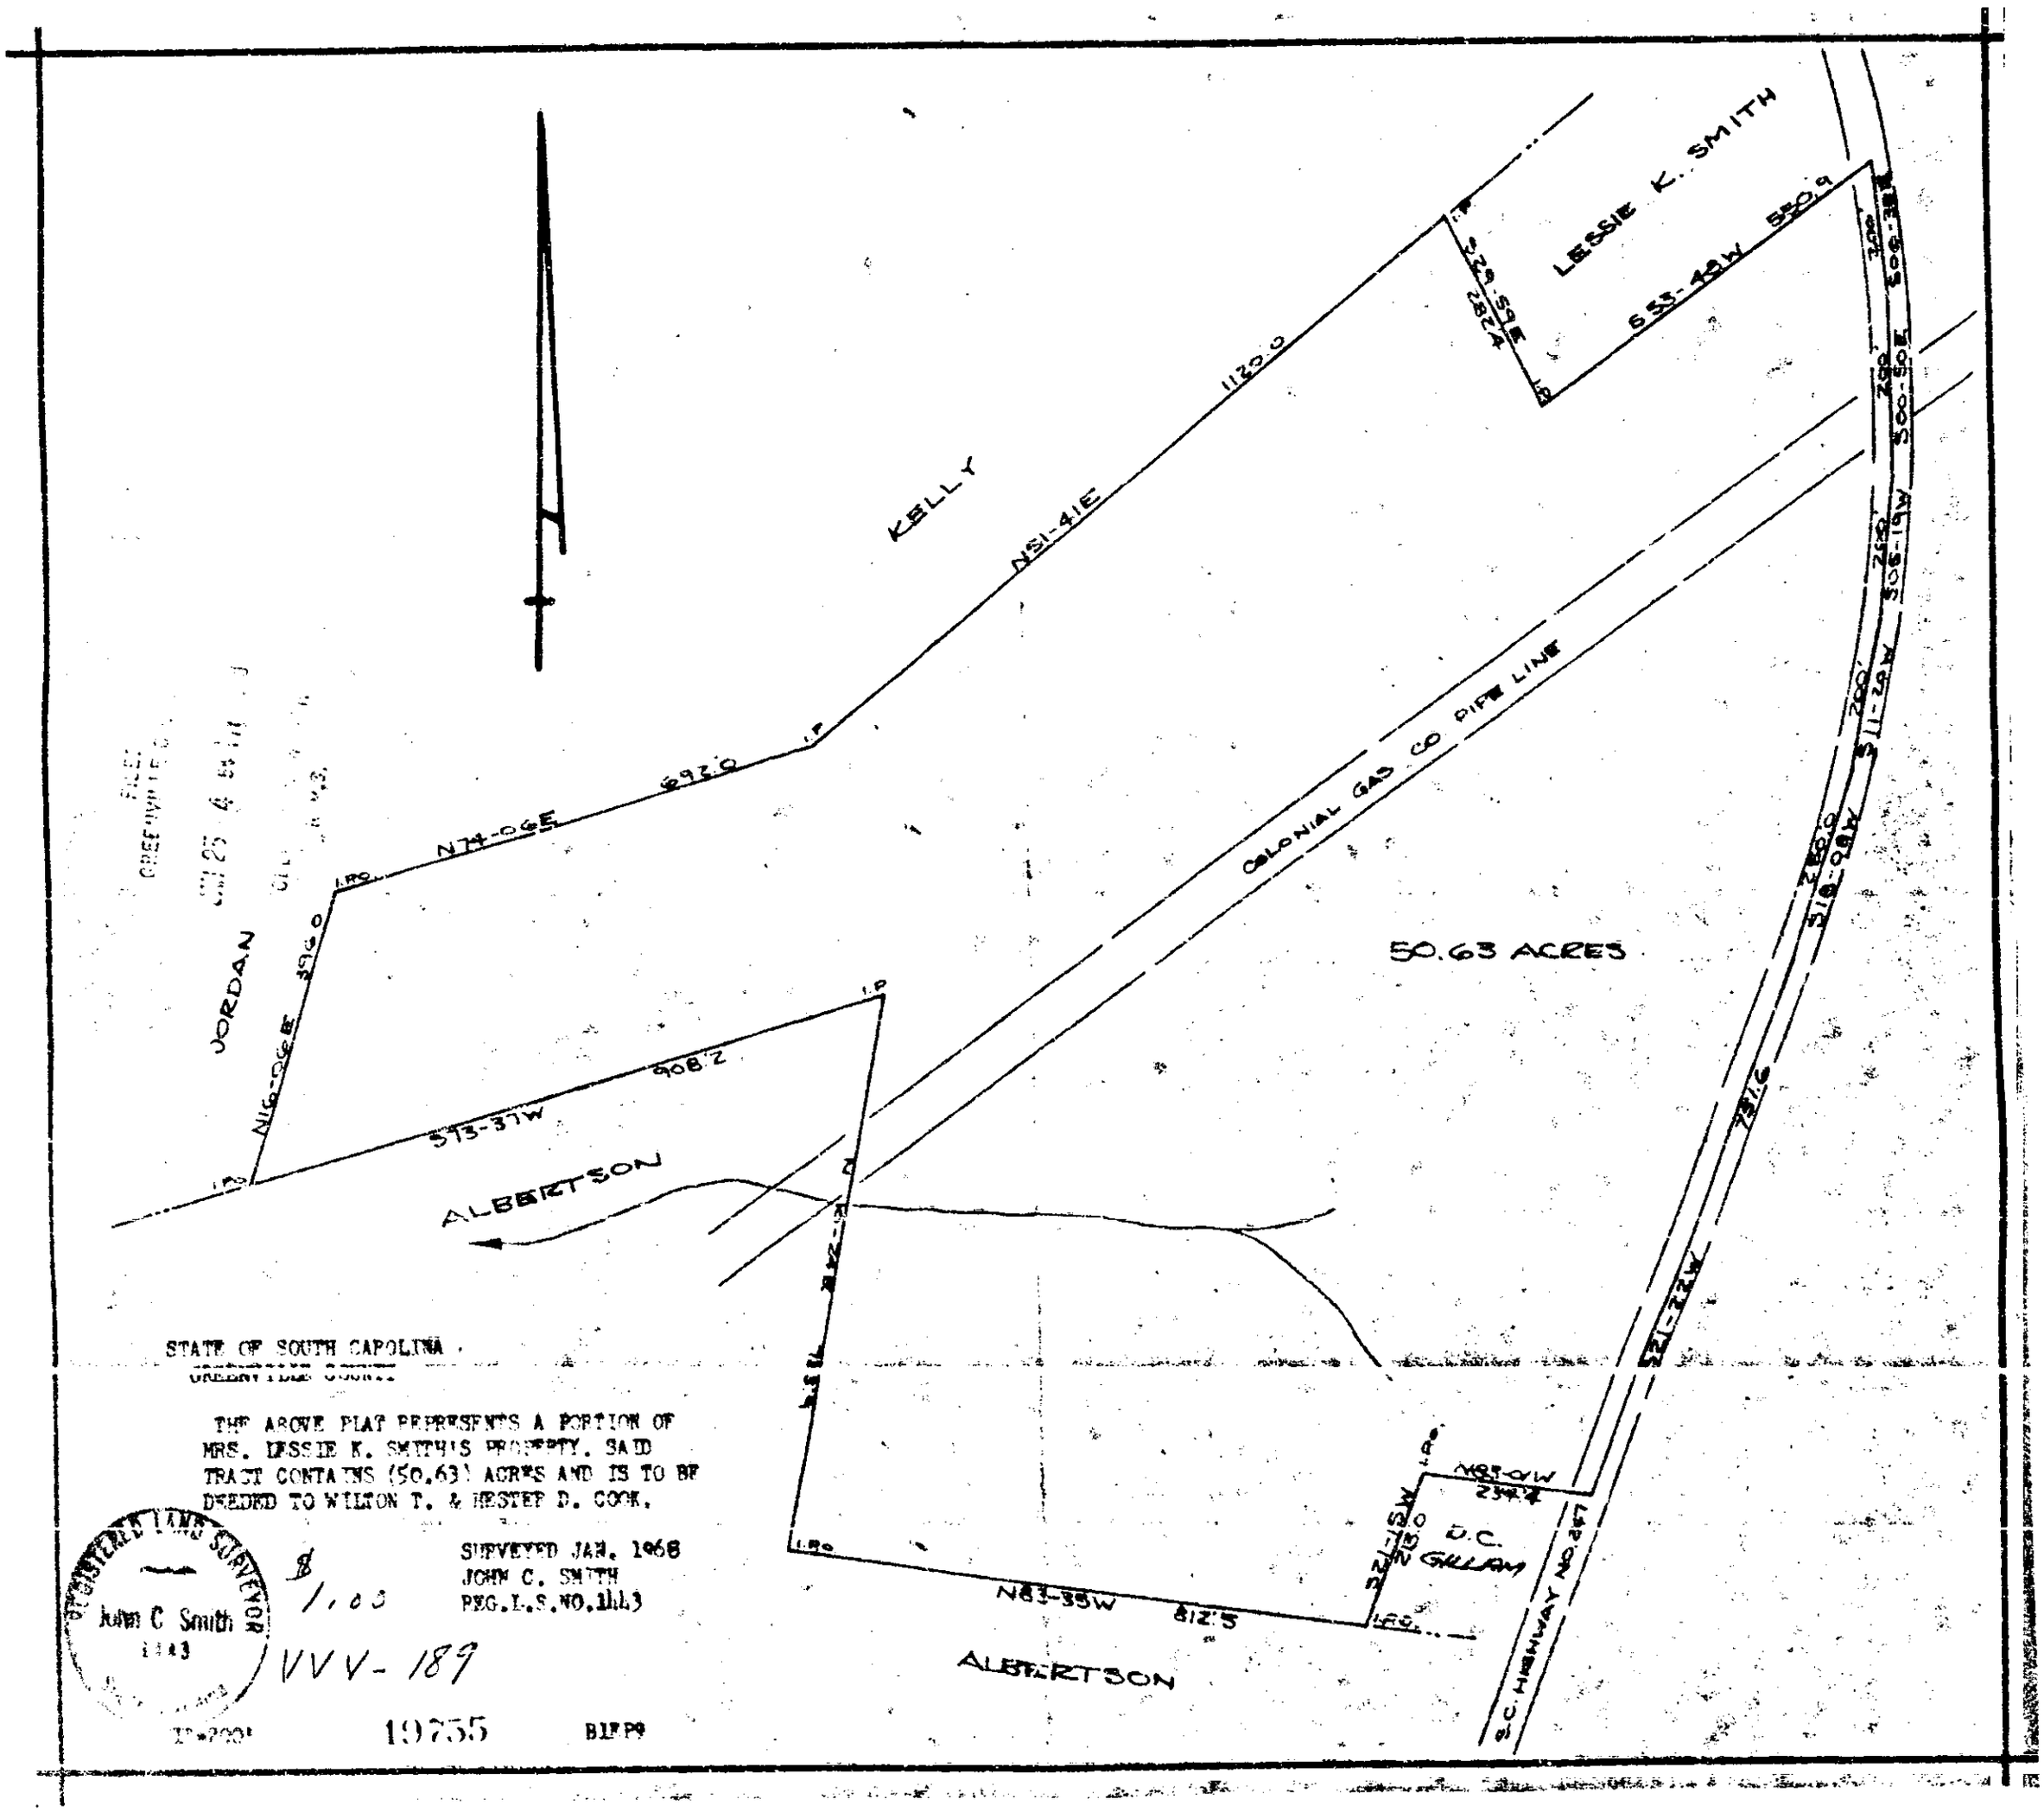

STATE OF SOUTH CAROLINA
GREENVILLE COUNTY

THE ABOVE PLAT REPRESENTS A PORTION OF MRS. LESSIE K. SMITH'S PROPERTY. SAID TRACT CONTAINS (50.63) ACRES AND IS TO BE DEEDED TO WILTON T. & HESTER D. COOK.

SURVEYED JAN. 1968
JOHN C. SMITH
REG. L.S. NO. 1143

REGISTERED LAND SURVEYOR
John C. Smith
1143

$ 1.00

VVV-189

19755

BIFPO