Plat Book WWW Page 25

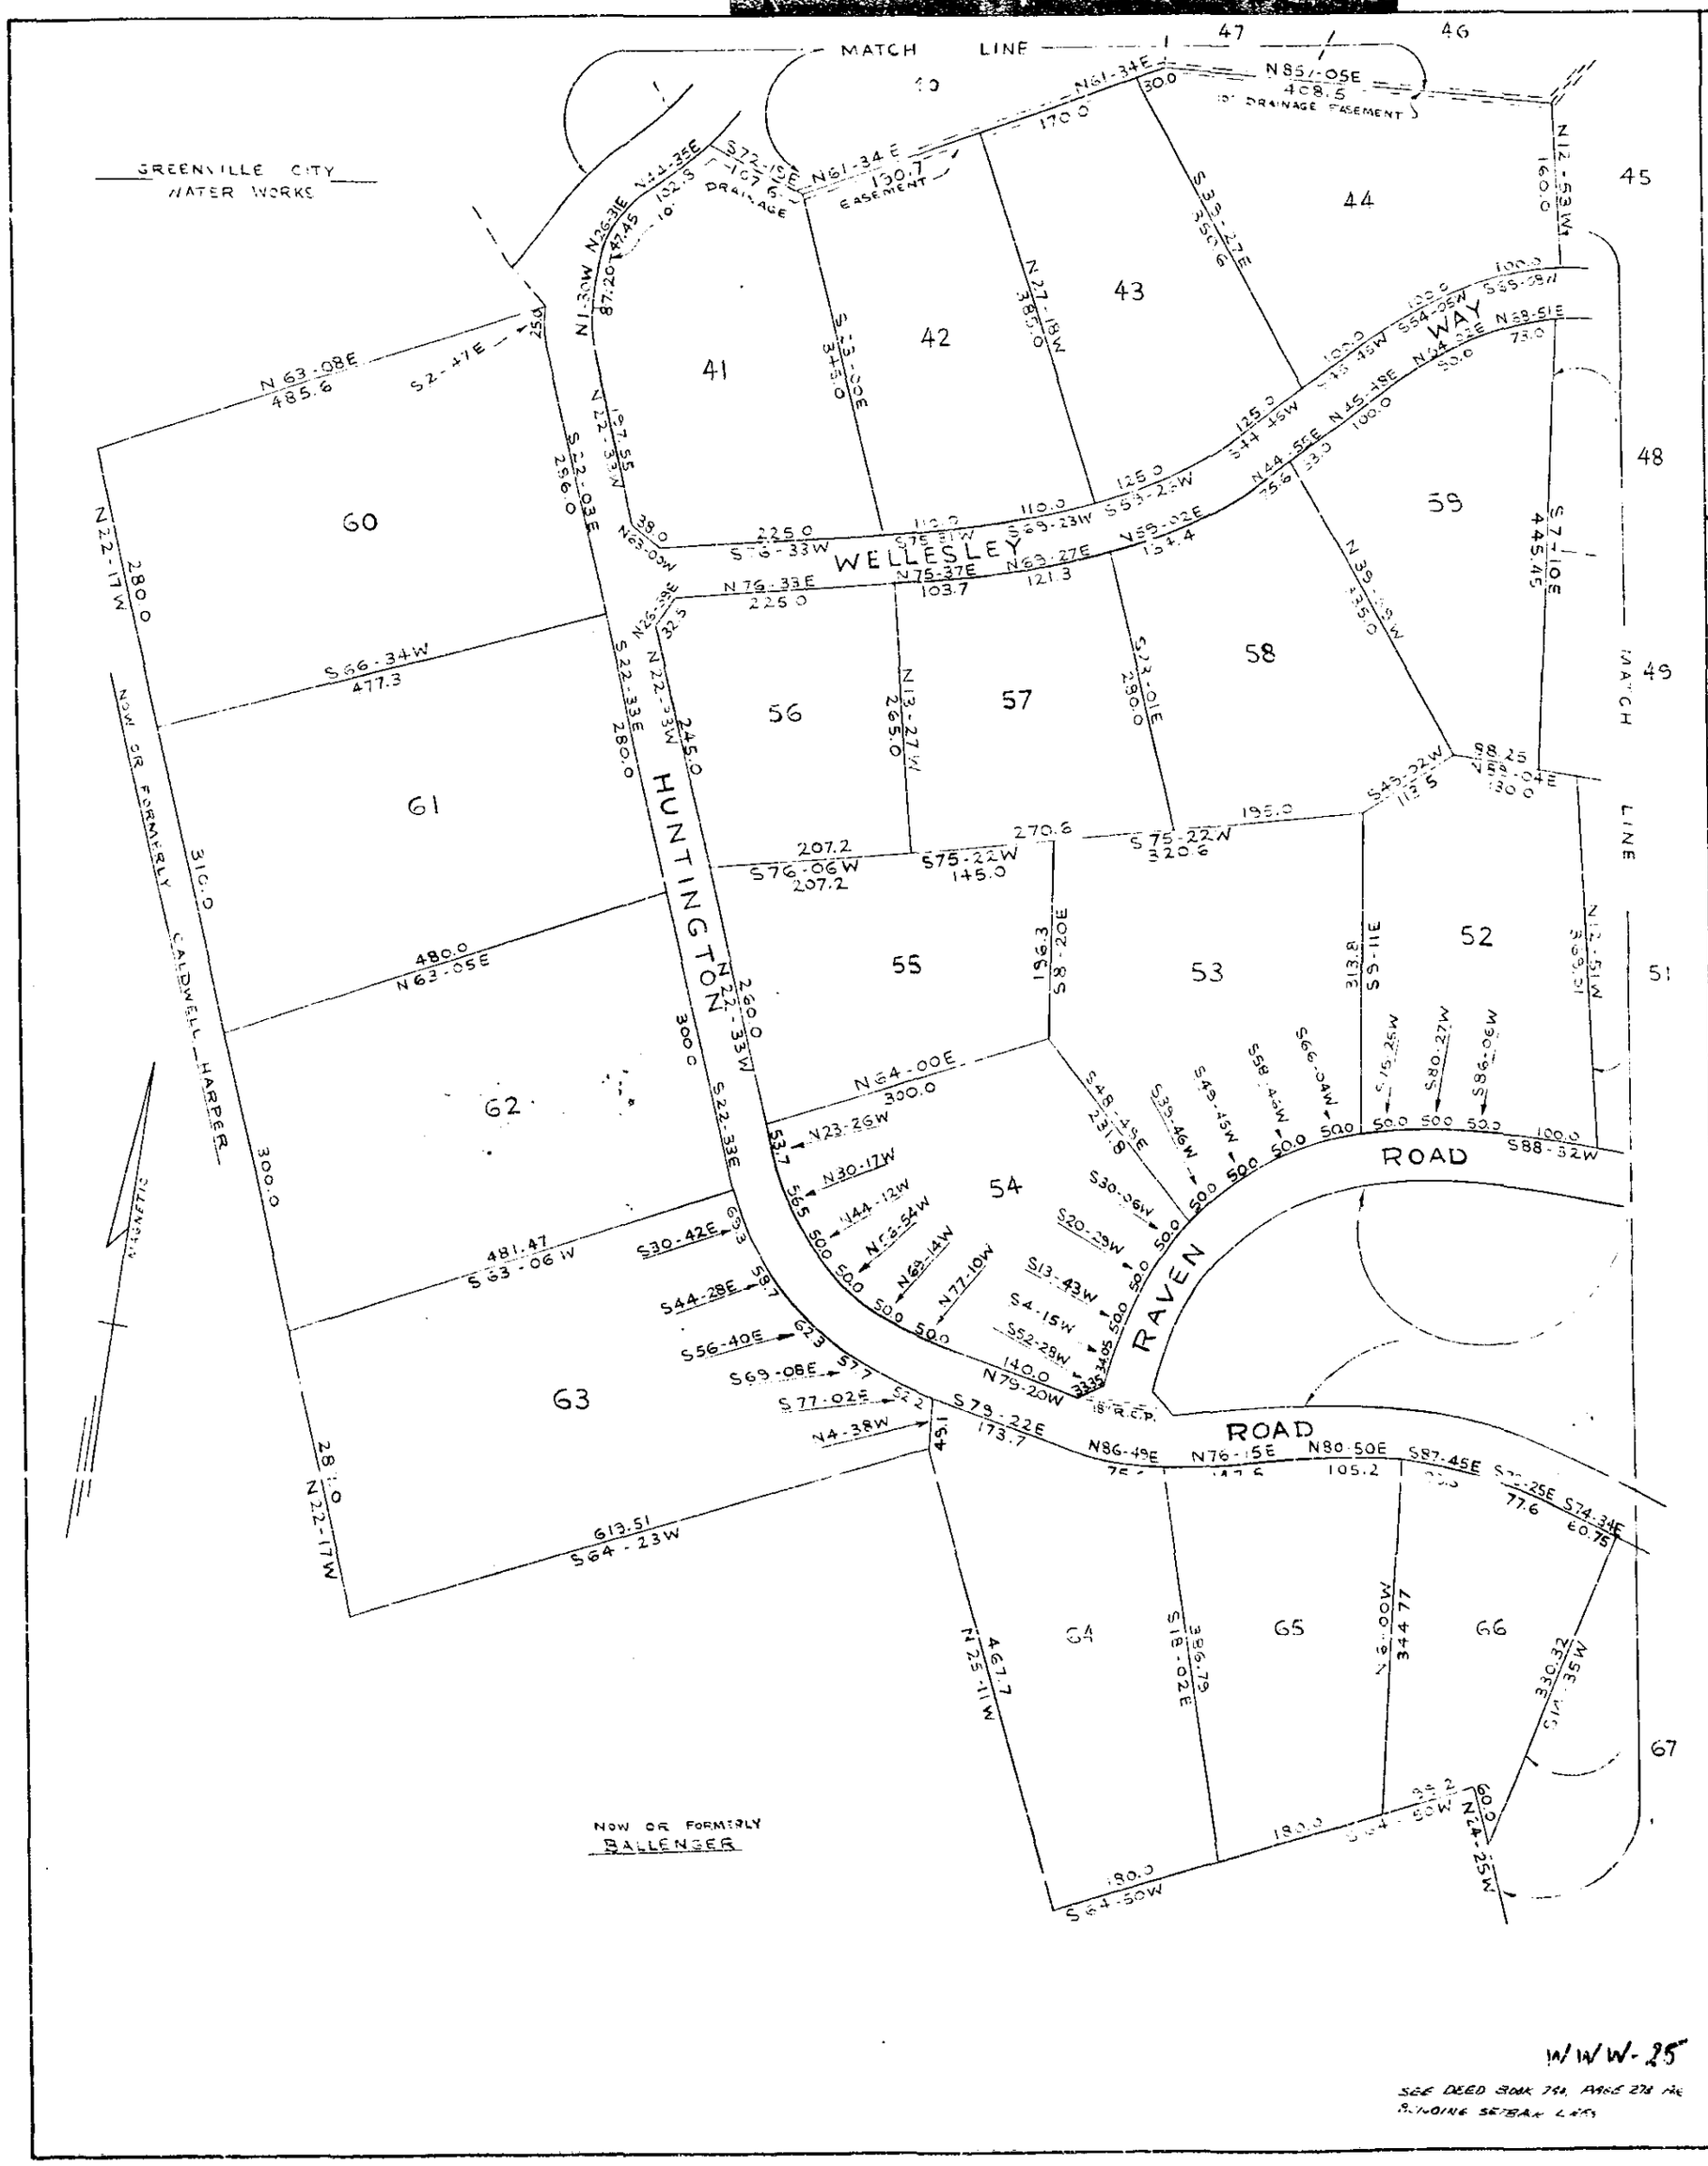

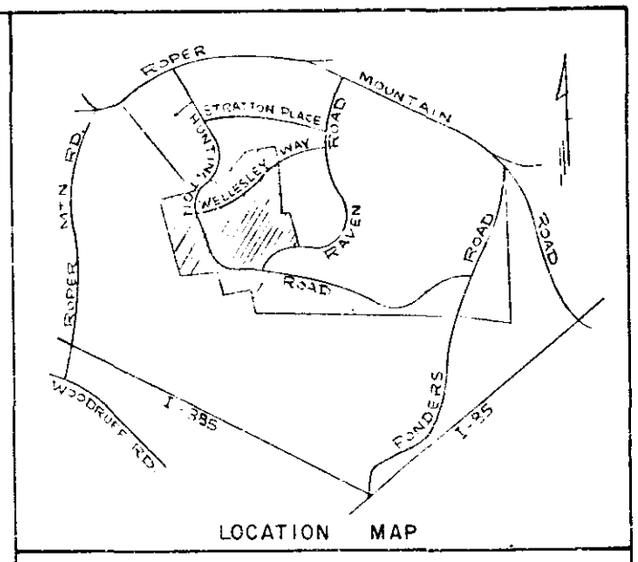

LOCATION MAP

JUL 8 1968
JUL 8 1968

CERTIFICATE OF ACCURACY

5-4-68 James D. Crain
Registration No. 3320

SUMMARY APPROVAL

JUL 15 1968 Anthony S. Bareta for

July 1968
WWW 25 11:13A

SHEET NO. 3

HUNTINGTON

CALDWELL HARPER & HUGH CROXTON OWNER	PIEDMONT ENGINEERS & ARCHITECTS SURVEYOR

NO. OF ACRES 201.71 MILES OF NEW ROADS 0

NO. OF LOTS 75 DATE 5-4-68

ERROR OF CLOSURE 1/3752

SCALE 1" = 100'

WWW-25

SEE DEED BOOK 794, PAGE 278 AS BINDING SETBACK LINES