[redacted]

FILED
GREENVILLE CO. S. C.
1 48 PM '69
OLLIE FARNSWORTH
R. H. C.

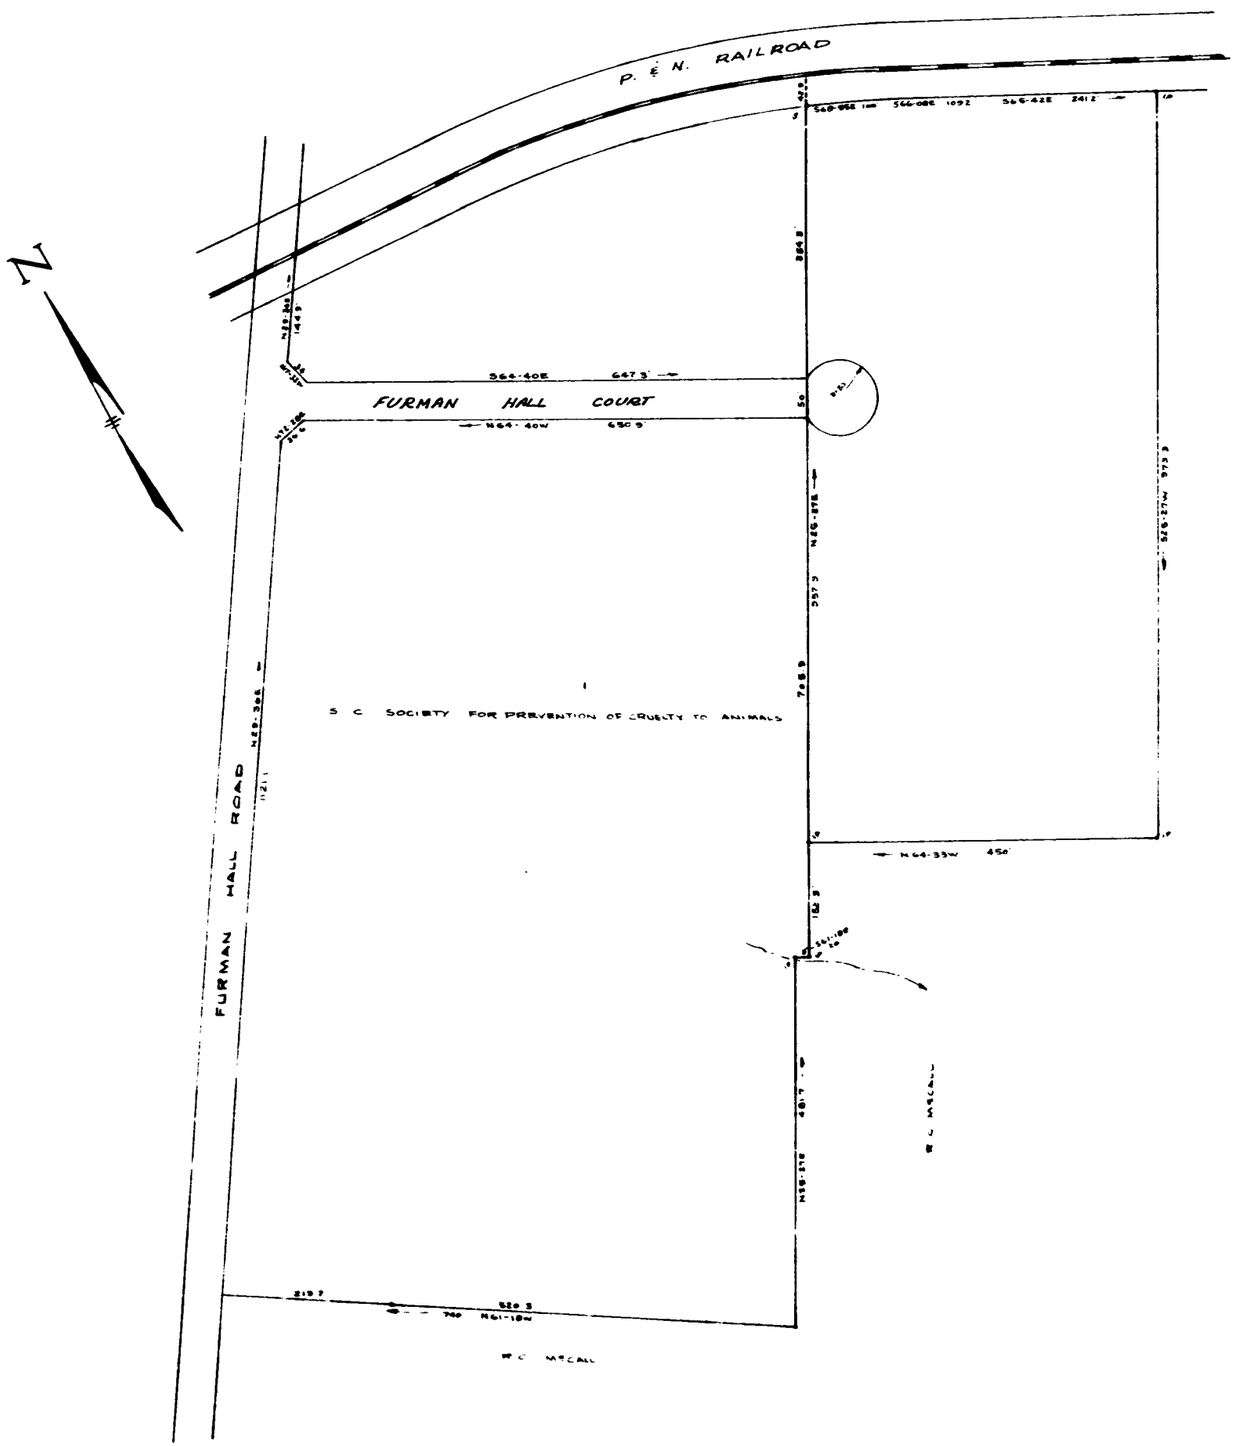

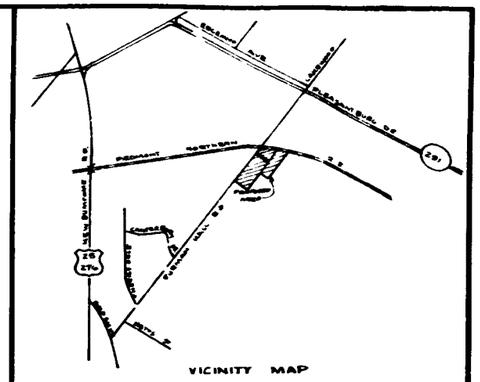

CERTIFICATE OF OWNERSHIP AND DEDICATION

"The undersigned hereby certify that I am (we are) the owner(s) of the property shown and described herein and that I (we) hereby adopt this plan of development with my (our) free consent, and dedicate all streets, alleys, walks, parks and other sites to public use as noted or shown on this plan."

2 27 69 Carolina Enterprises of Greenville Inc
By E. Harry Rogers, Pres.

CERTIFICATE OF ACCURACY

"I hereby certify that this plat is drawn from an actual survey made under my supervision; that the ratio of precision of the unadjusted survey is 1:10000 or greater; that the boundaries not surveyed are shown as broken lines plotted from information found in Book ___ of the Greenville County Register of Deeds; that the grids, if shown, are mathematically correct; that the monuments shown have been placed as shown or noted; that all areas are computed and shown to square feet; and that the survey and plat are in accordance with the requirements of the Minimum Standards Manual for the Practice of Land Surveying in South Carolina."

2-27-69 C. O. Riddle
1347

CERTIFICATE OF APPROVAL FOR RECORDING

"The Planning Commission of Greenville County, South Carolina, hereby approves this plat for recording in the Register of Deeds Office for Greenville County, South Carolina."

Feb 28 1969 Earl G. Whitehead

28 Feb 69 WWW 1:41 P

PRELIMINARY PLAN
MISS PERRY STREET

S.C. SOCIETY FOR PREVENTION OF CRUELTY TO ANIMALS — OWNER
C. O. RIDDLE — SURVEYOR

No. OF ACRES 27 ONLY
MILES OF NEW ROADS 0.13

No. OF LOTS NONE
DATE 12/19/68

SCALE 1" = 100'

[redacted]

DWW-48