Plat Book-WWW-Page 60

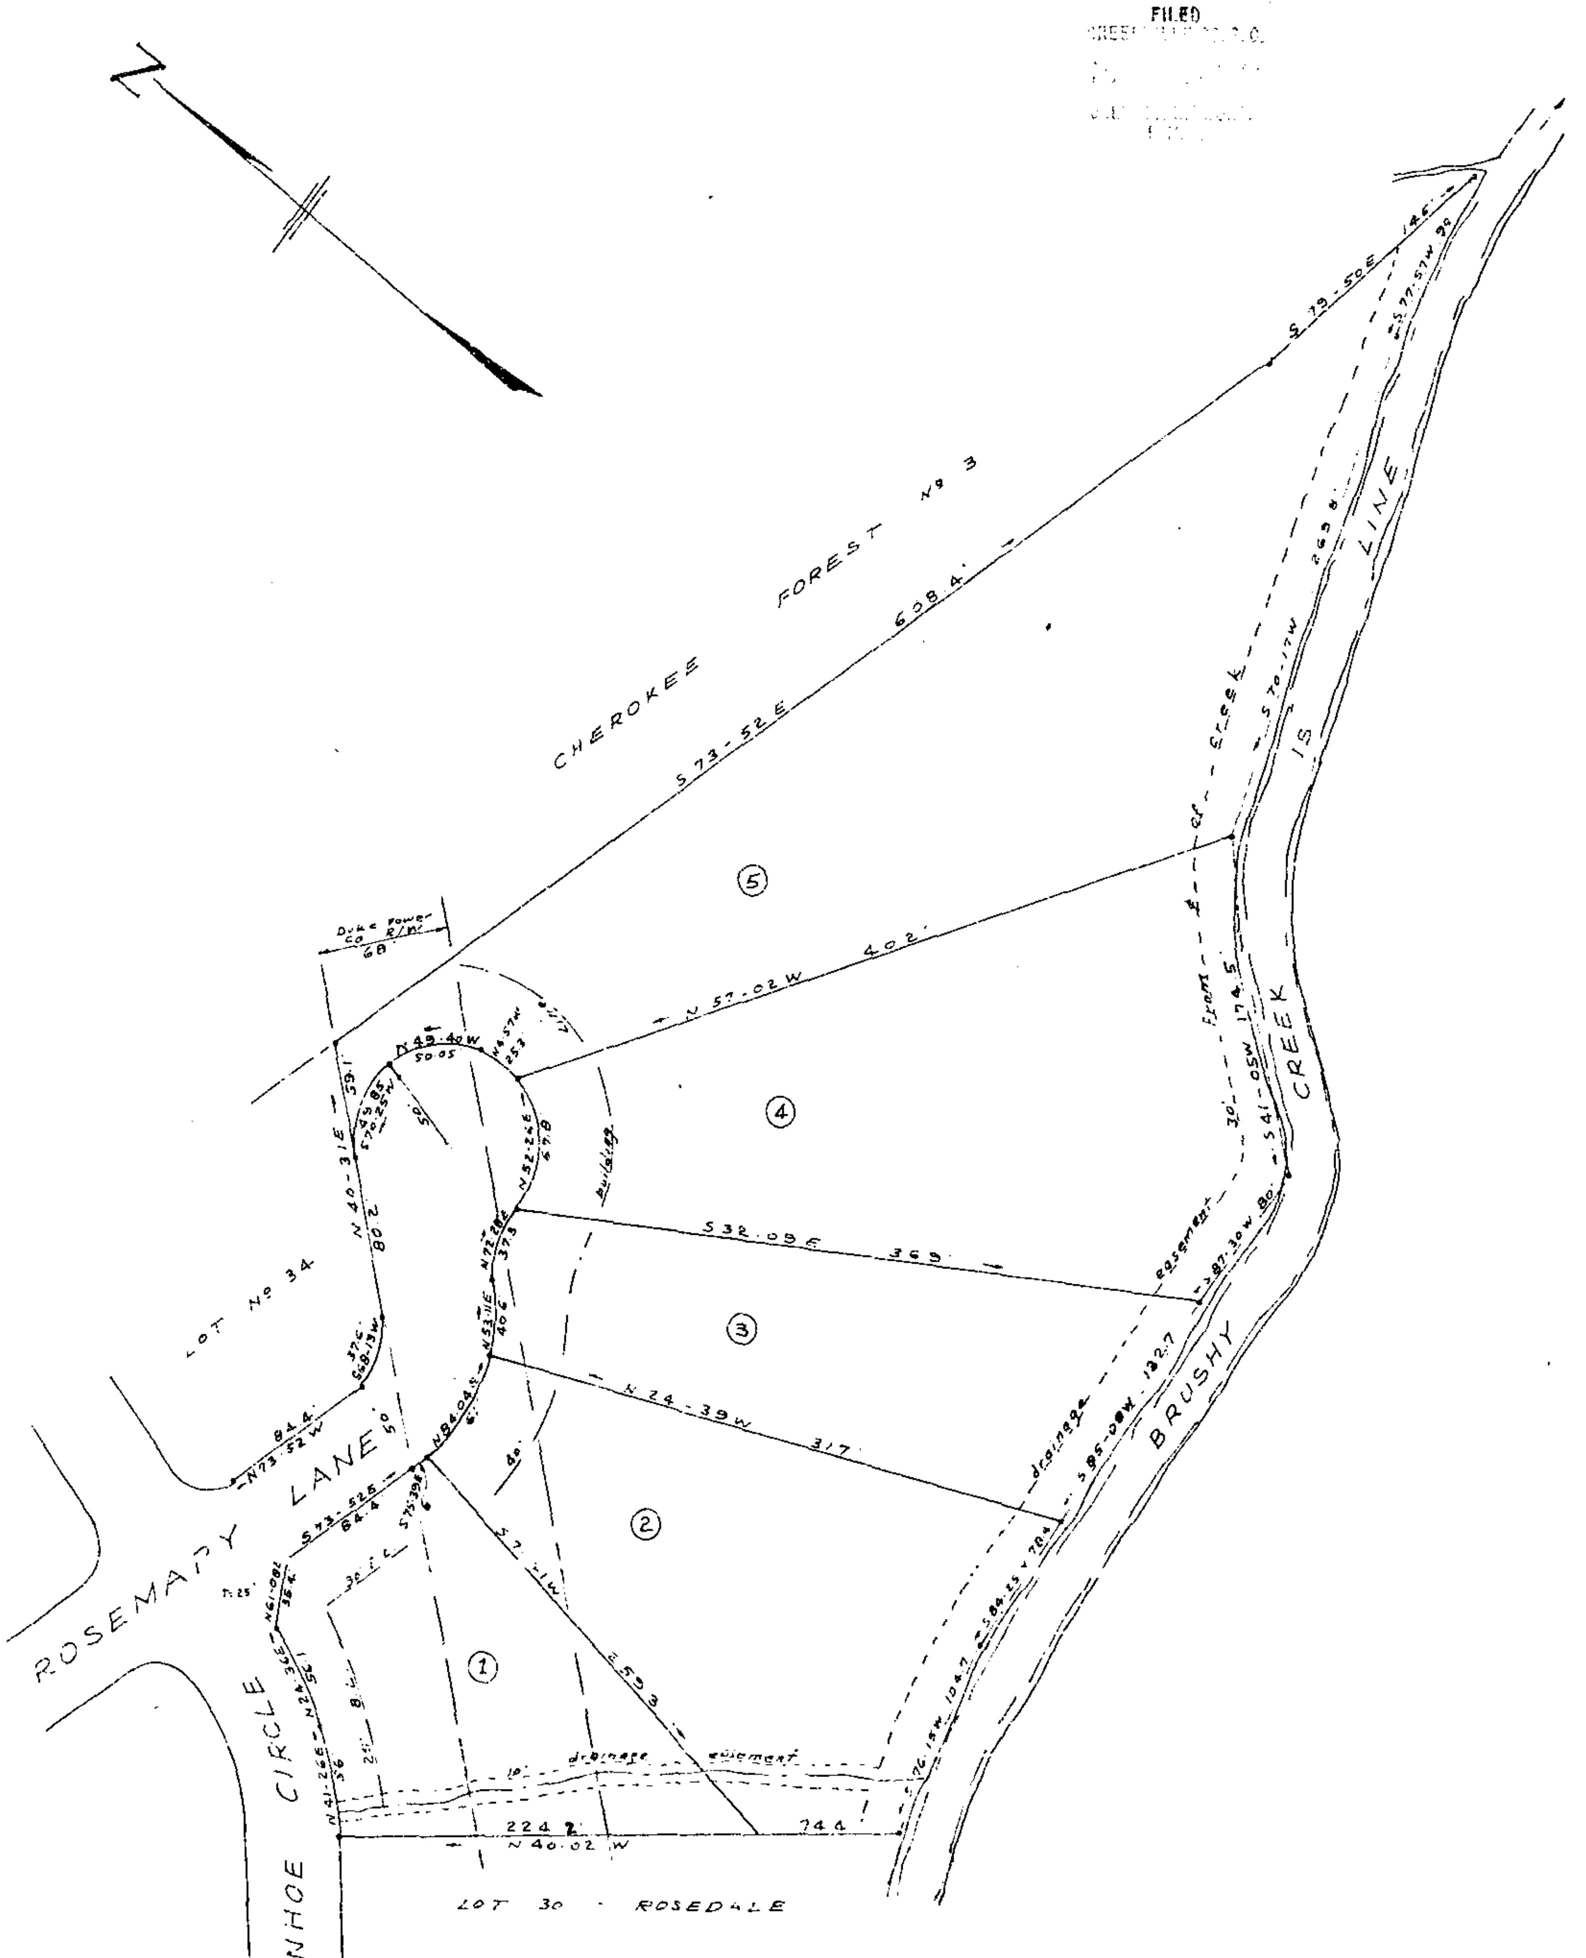

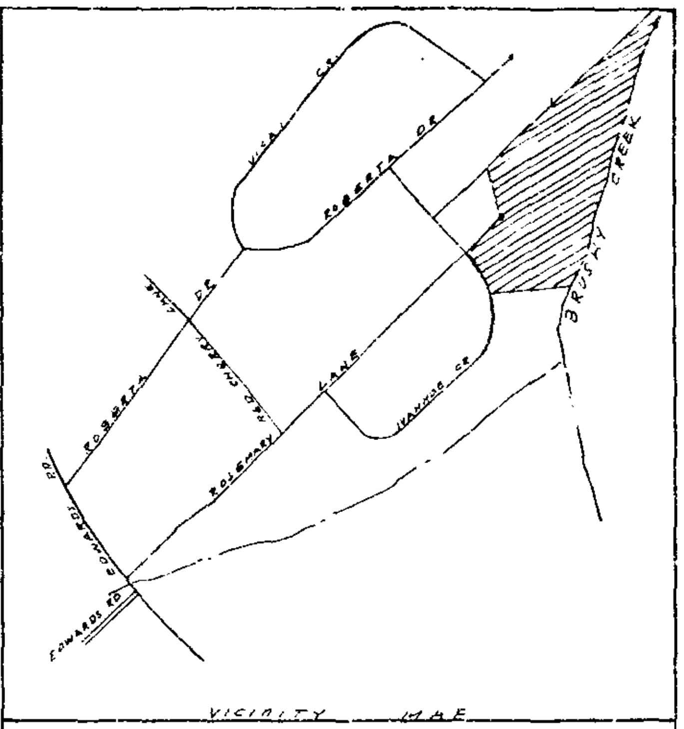

CERTIFICATE OF OWNERSHIP AND DEDICATION

The undersigned hereby acknowledge that I am [illegible] the owner(s) of the property shown and [illegible] hereon and that I (we) [illegible] this plan [illegible] with my (our) free [illegible] and that I (we) [illegible] the minimum building [illegible] lines, and [illegible] to public use as roads, streets, and easements forever all areas so shown or indicated [illegible] plat.

___/___/___ Sign E. F. Cunningham

___/___/___ Signed__________

___/___/___ Signed__________

___/___/___ Signed__________

CERTIFICATE OF ACCURACY

"I, __________, certify that [illegible] (drawn by me) (drawn under my supervision) [illegible] survey made under my supervision [illegible] made by me) (deed description [illegible] Book ____, Page ____ [illegible] the error of closure as calculated [illegible] that the boundaries [illegible] shown as broken lines plotted from [illegible] Book ____, Page ____ that this [illegible] in accordance with the Greenville County [illegible] tions as adopted.

________ Date C. O. Riddle Registered Engineer or Registered Surveyor

S. C. Registration No. 1347

CERTIFICATE OF APPROVAL FOR RECORDING

"I hereby certify that the subdivision plat [illegible] has been found to comply with the Subdivision [illegible] for Greenville County, [illegible] exception [illegible] if any as are noted in the [illegible] of the [illegible] Planning Commission of Greenville County [illegible] that it has been approved for recording [illegible] the County Register of Mesne Conveyance."

8/4 1969 [signature]

Greenville County Planning Commission

REVISION · LOTS 31, 32 & 32

ROSEDALE

E F CUNNINGHAM — OWNER

C O RIDDLE — SURVEYOR

NO OF ACRES 5.6 MILES OF NEW RDS 0.02

NO OF LOTS 5 DATE 5/8/69

ERROR OF CLOSURE 1/4000

SCALE 1" = 60

100 50 0 100

Filed The 5 day of Aug 1969 and Recorded in Vol WWW Page 60 at 3:35

Ollie Farnsworth

Register Mesne Conveyance Greenville County, S. C.

1-10