#21635 Filed This 15 day of Feb. 19 68
And Recorded in Vol. XXX Page 29 at 4:47 P.M.
Ollie Farnsworth
Register Mesne Conveyance Greenville County, S. C.

FEB 15 4 47 PM 1968

OLLIE FARNSWORTH
R.M.C.

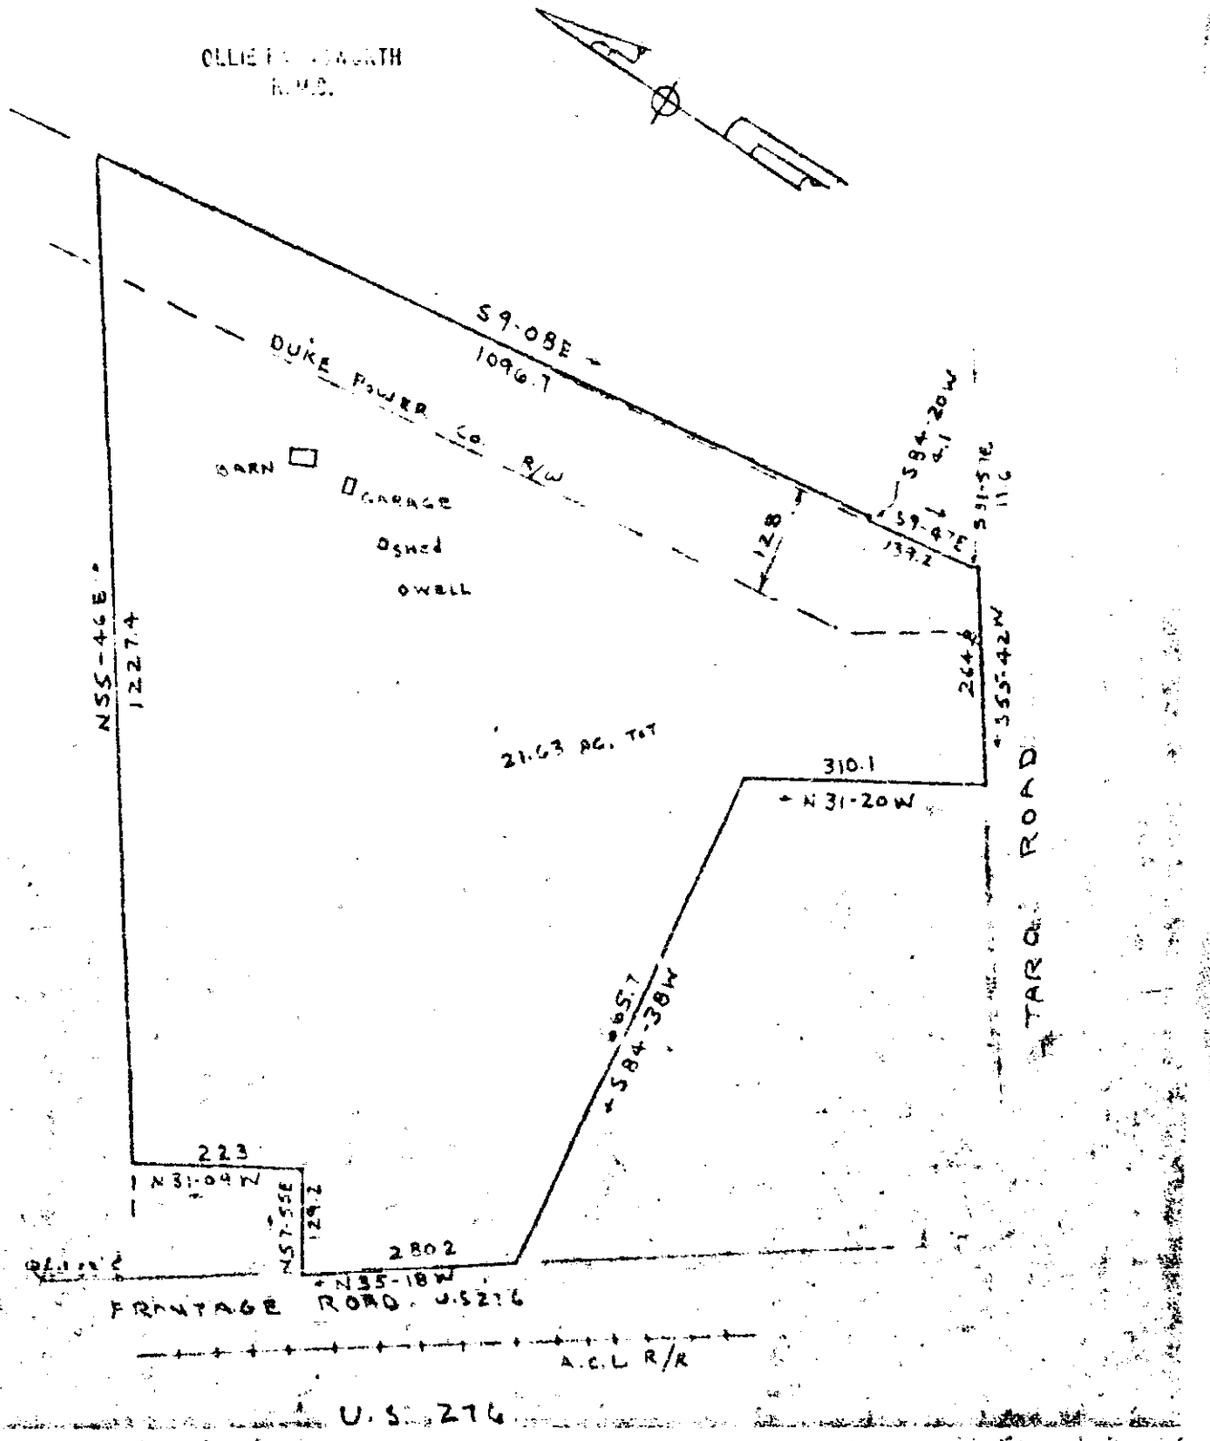

I hereby certify that on Jan. 19, 1968 I completed the survey of the above tract according deed recorded in Vol. 824 on page 391 in the R.M.C. Office Of Greenville County; and that the property lines, buildings and walls are as shown hereon, that no walls or buildings encroach or project on adjacent streets or property, and no walls or buildings encroach or project on these premises except as shown.

Charles F. Webb R.L.S.

PROPERTY OF
McDONOUGH - ATLANTA INC.
NEAR MAULDIN
GREENVILLE COUNTY, S.C.
WEBB SURVEYING & MAPPING CO.
SCALE 1" = 200' JAN 19, 1968

Fee 50¢

XXX-29 21635