Plat Book-XXX-Page 179B

REF: PORTION OF ESTATE OF M.E. & M.O. LENHARDT
RECORDED IN R.M.C OFFICE IN PLAT BOOK MMM PAGE 97

179

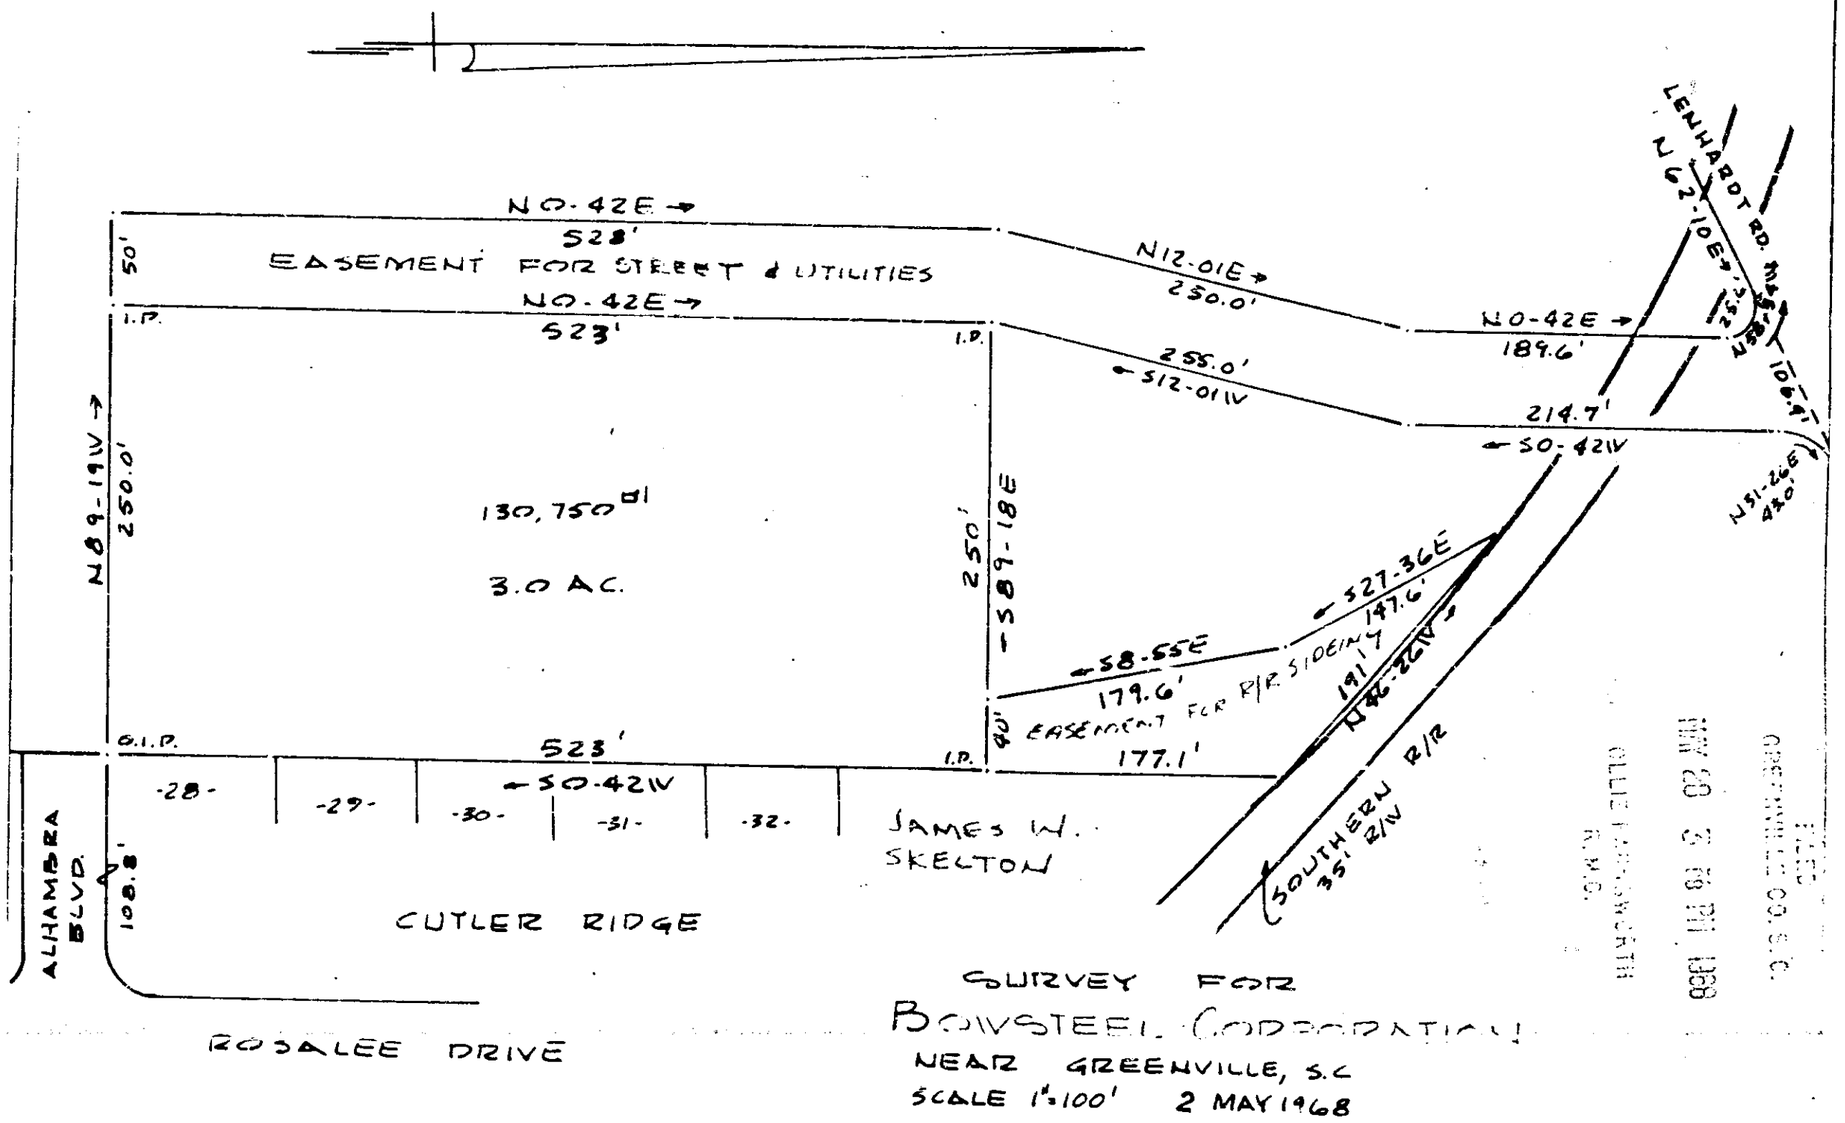

SURVEY FOR
BOWSTEEL CORPORATION
NEAR GREENVILLE, S.C
SCALE 1"=100' 2 MAY 1968

FILED
GREENVILLE CO. S.C.
MAY 28 3 18 PM 1968
GLENN MARTIN
R.M.C.

#30689 Filed This 28 Day of May 1968
And Recorded in Vol. XXX Page 179 at 3:00 P.M.
Colin Sanderson
Register Mesne Conveyance Greenville County, S. C.

CAROLINA ENGINEERING & SURVEYING CO.
GREENVILLE, S.C.

30689
XXX/179
4274