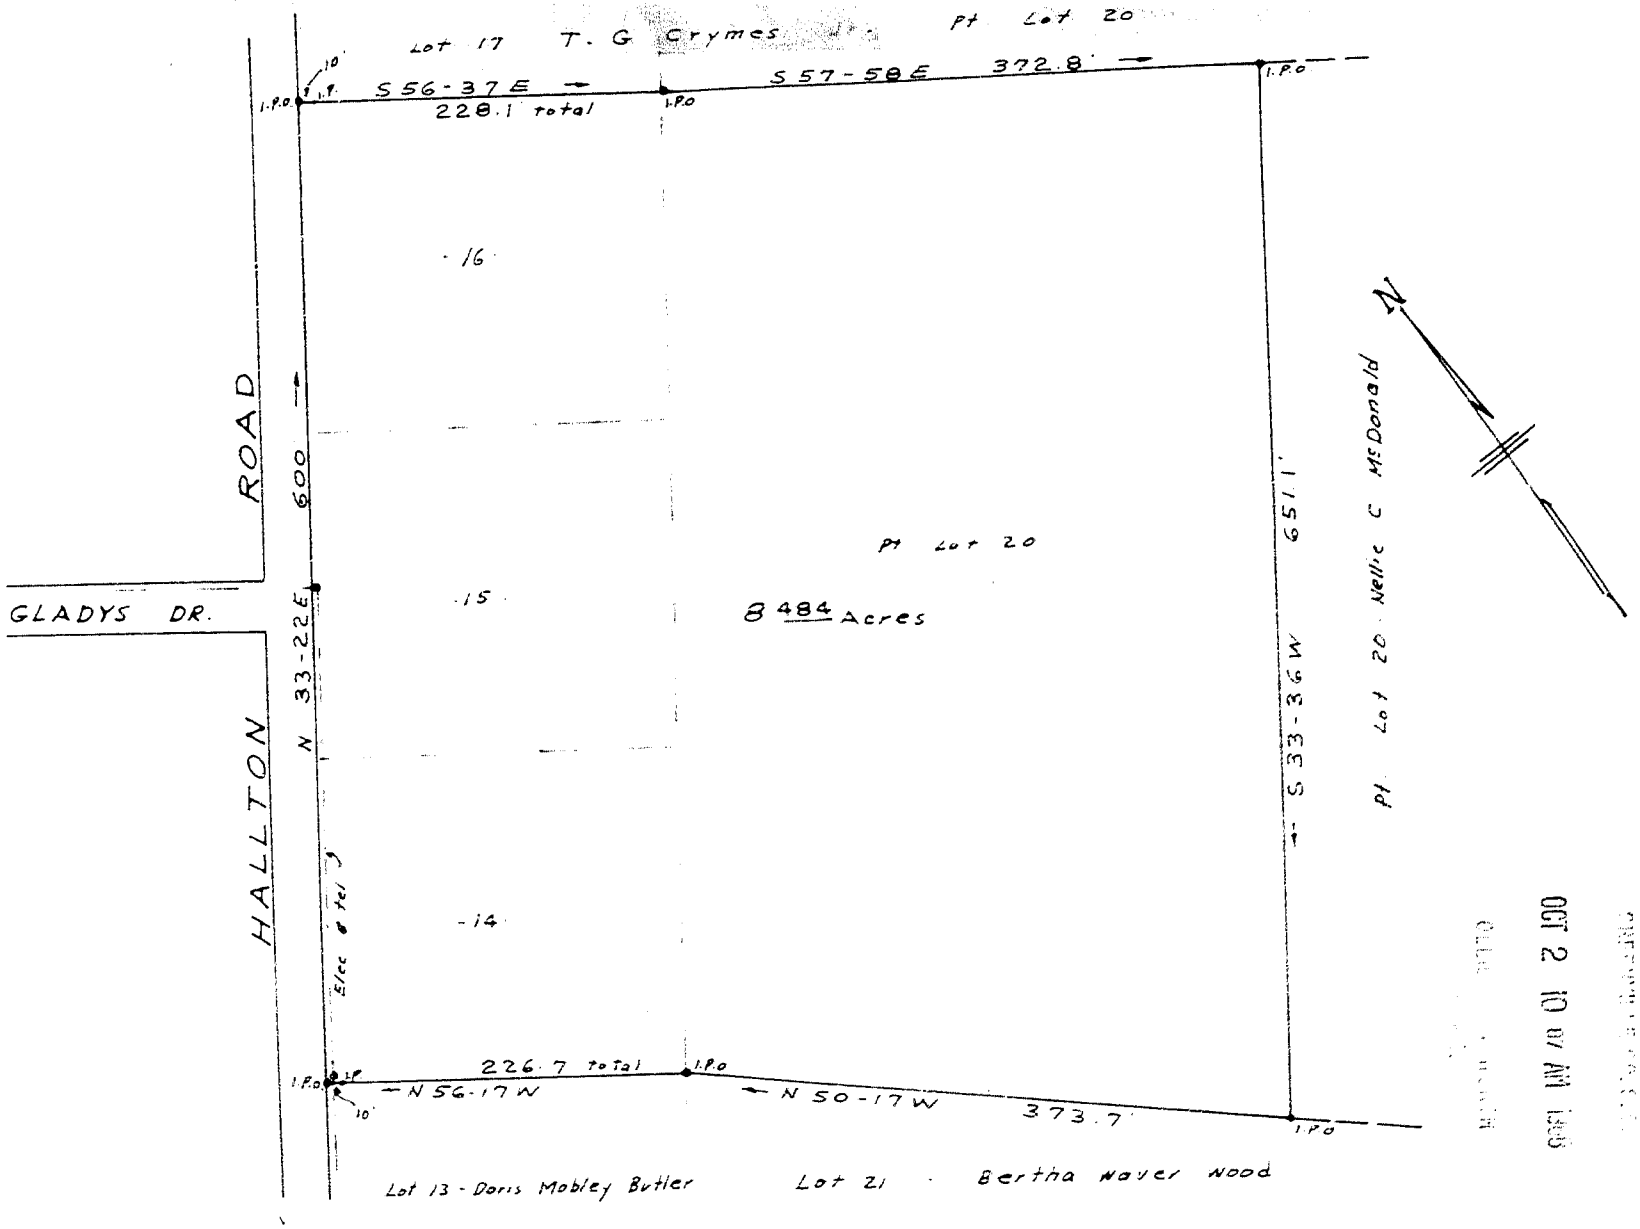

Filed This 2 day of Oct. 1968 at 10:02 A.M.
And Recorded in Vol. 944 Page 197
Ollie Farnsworth
Register Mesne Conveyance Greenville County, S. C.

OCT 2 10 07 AM 1968

PROPERTY OF

YELLOW EQUIPMENT & TERMINALS INC.

NEAR GREENVILLE S.C.

SCALE 1"=100' AUG. 5, 1968

C.O. Riddle - Reg. L.S. 1347

Ref: Lots 14, 15, 16 and part Lot 20 on plat of Happy Valley Farms recorded in plat book 'O' page 103 Also Major portion of Lots 1 & 2 on plat of T.G. Crymes prop. recorded in plat book SS at page 5.

8132

Jex 50¢

E.B. D-68