Plat Book-ZZZ-Page 135A

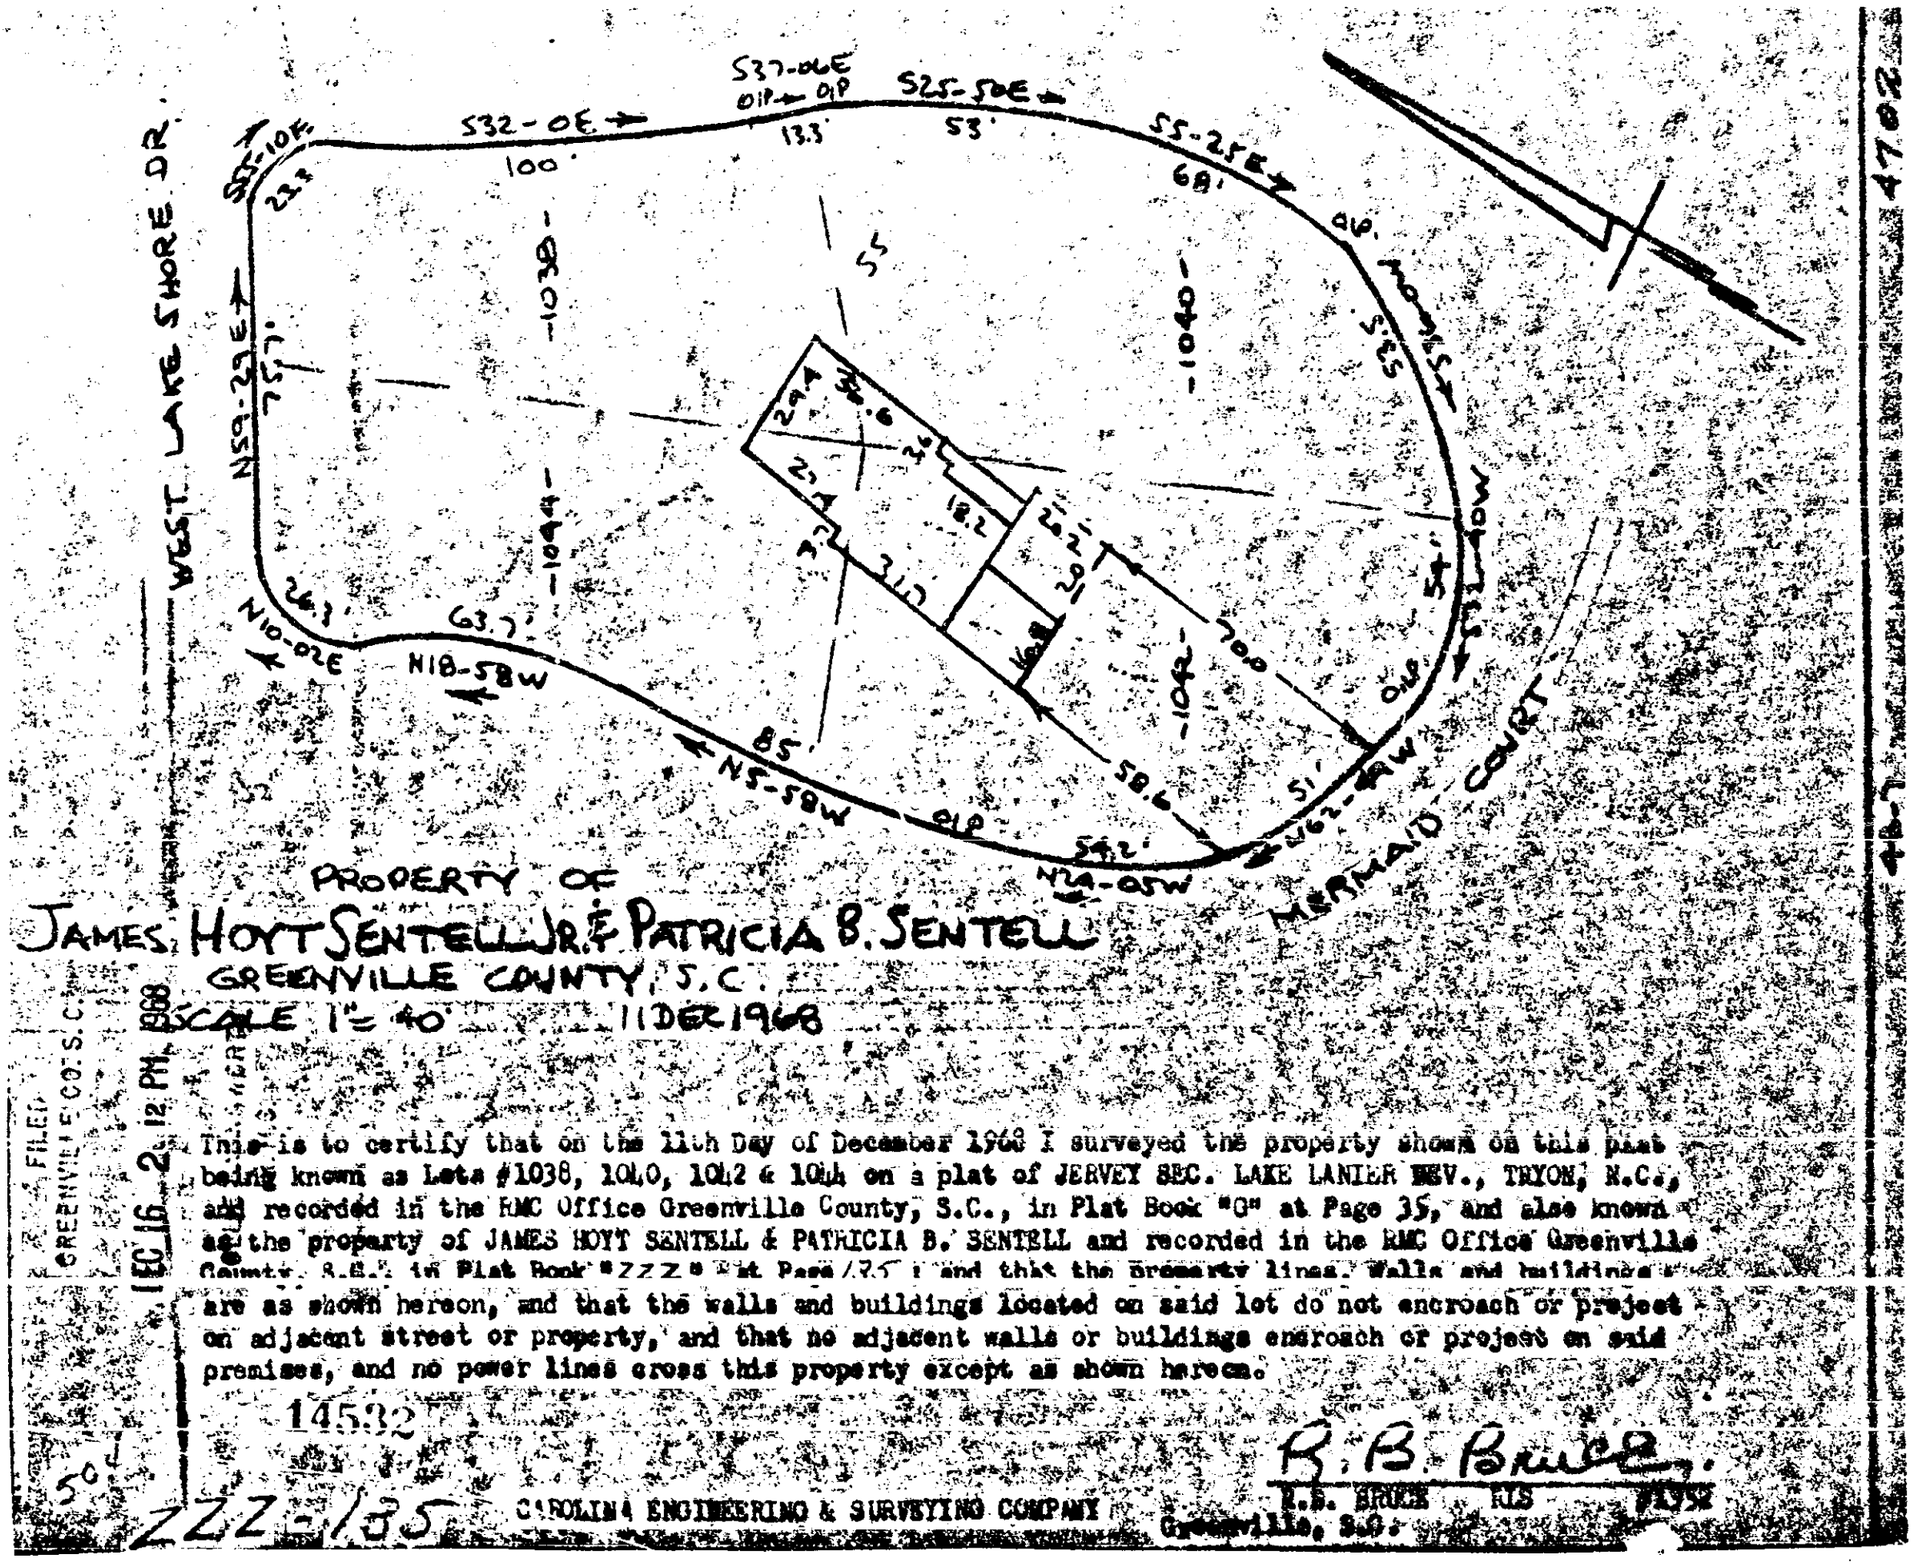

FILED
GREENVILLE CO. S. C.
DEC 16 2 12 PM 1968
OLLIE FARNSWORTH
REGISTER OF MESNE CONVEYANCE

This is to certify that on the 11th Day of December 1968 I surveyed the property shown on this plat being known as Lots #1038, 1040, 1042 & 1044 on a plat of JERVEY SEC. LAKE LANIER REV., TRYON, N.C., and recorded in the RMC Office Greenville County, S.C., in Plat Book "O" at Page 35, and also known as the property of JAMES HOYT SENTELL & PATRICIA B. SENTELL and recorded in the RMC Office Greenville County, S.C., in Plat Book "ZZZ" at Page 135; and that the property lines, walls and buildings are as shown hereon, and that the walls and buildings located on said lot do not encroach or project on adjacent street or property, and that no adjacent walls or buildings encroach or project on said premises, and no power lines cross this property except as shown hereon.

14532

ZZZ-135

R. B. Bruce

R.B. BRUCE RLS
Greenville, S.C.

CAROLINA ENGINEERING & SURVEYING COMPANY

#14532 Filed This 16 day of Dec. 1968
And Recorded in Vol. ZZZ Page 135 at 2:12 P.M.
Ollie Farnsworth
Register Mesne Conveyance Greenville County, S. C.